


APPENDIX J

**Preliminary Conceptual Design and Plans
for the Preferred Alternative**


4-LANES (2GP/2GP) WITH BICYCLE/PEDESTRIAN ACCESS - CAUSEWAY

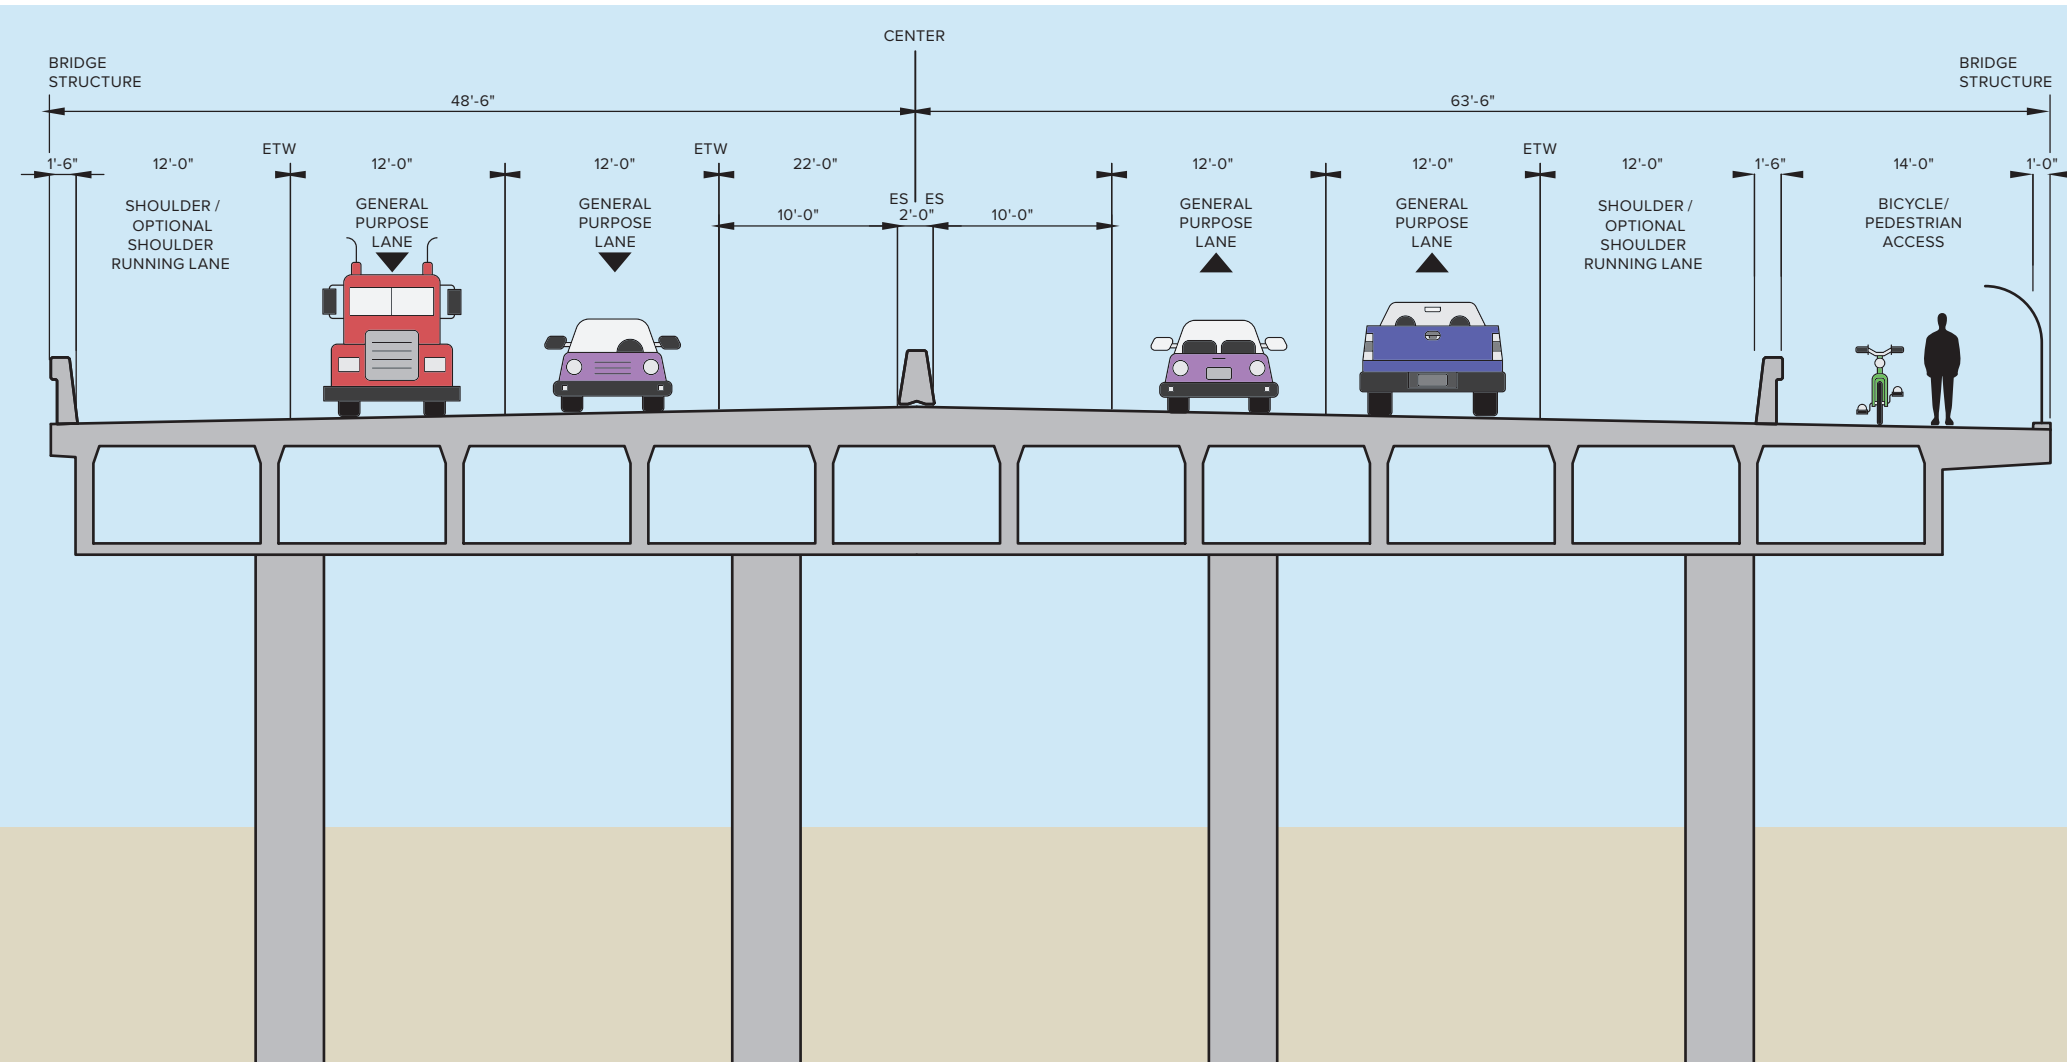

R/W = RIGHT-OF-WAY

ES = EDGE OF SHOULDER

ETW = EDGE OF TRAVEL WAY

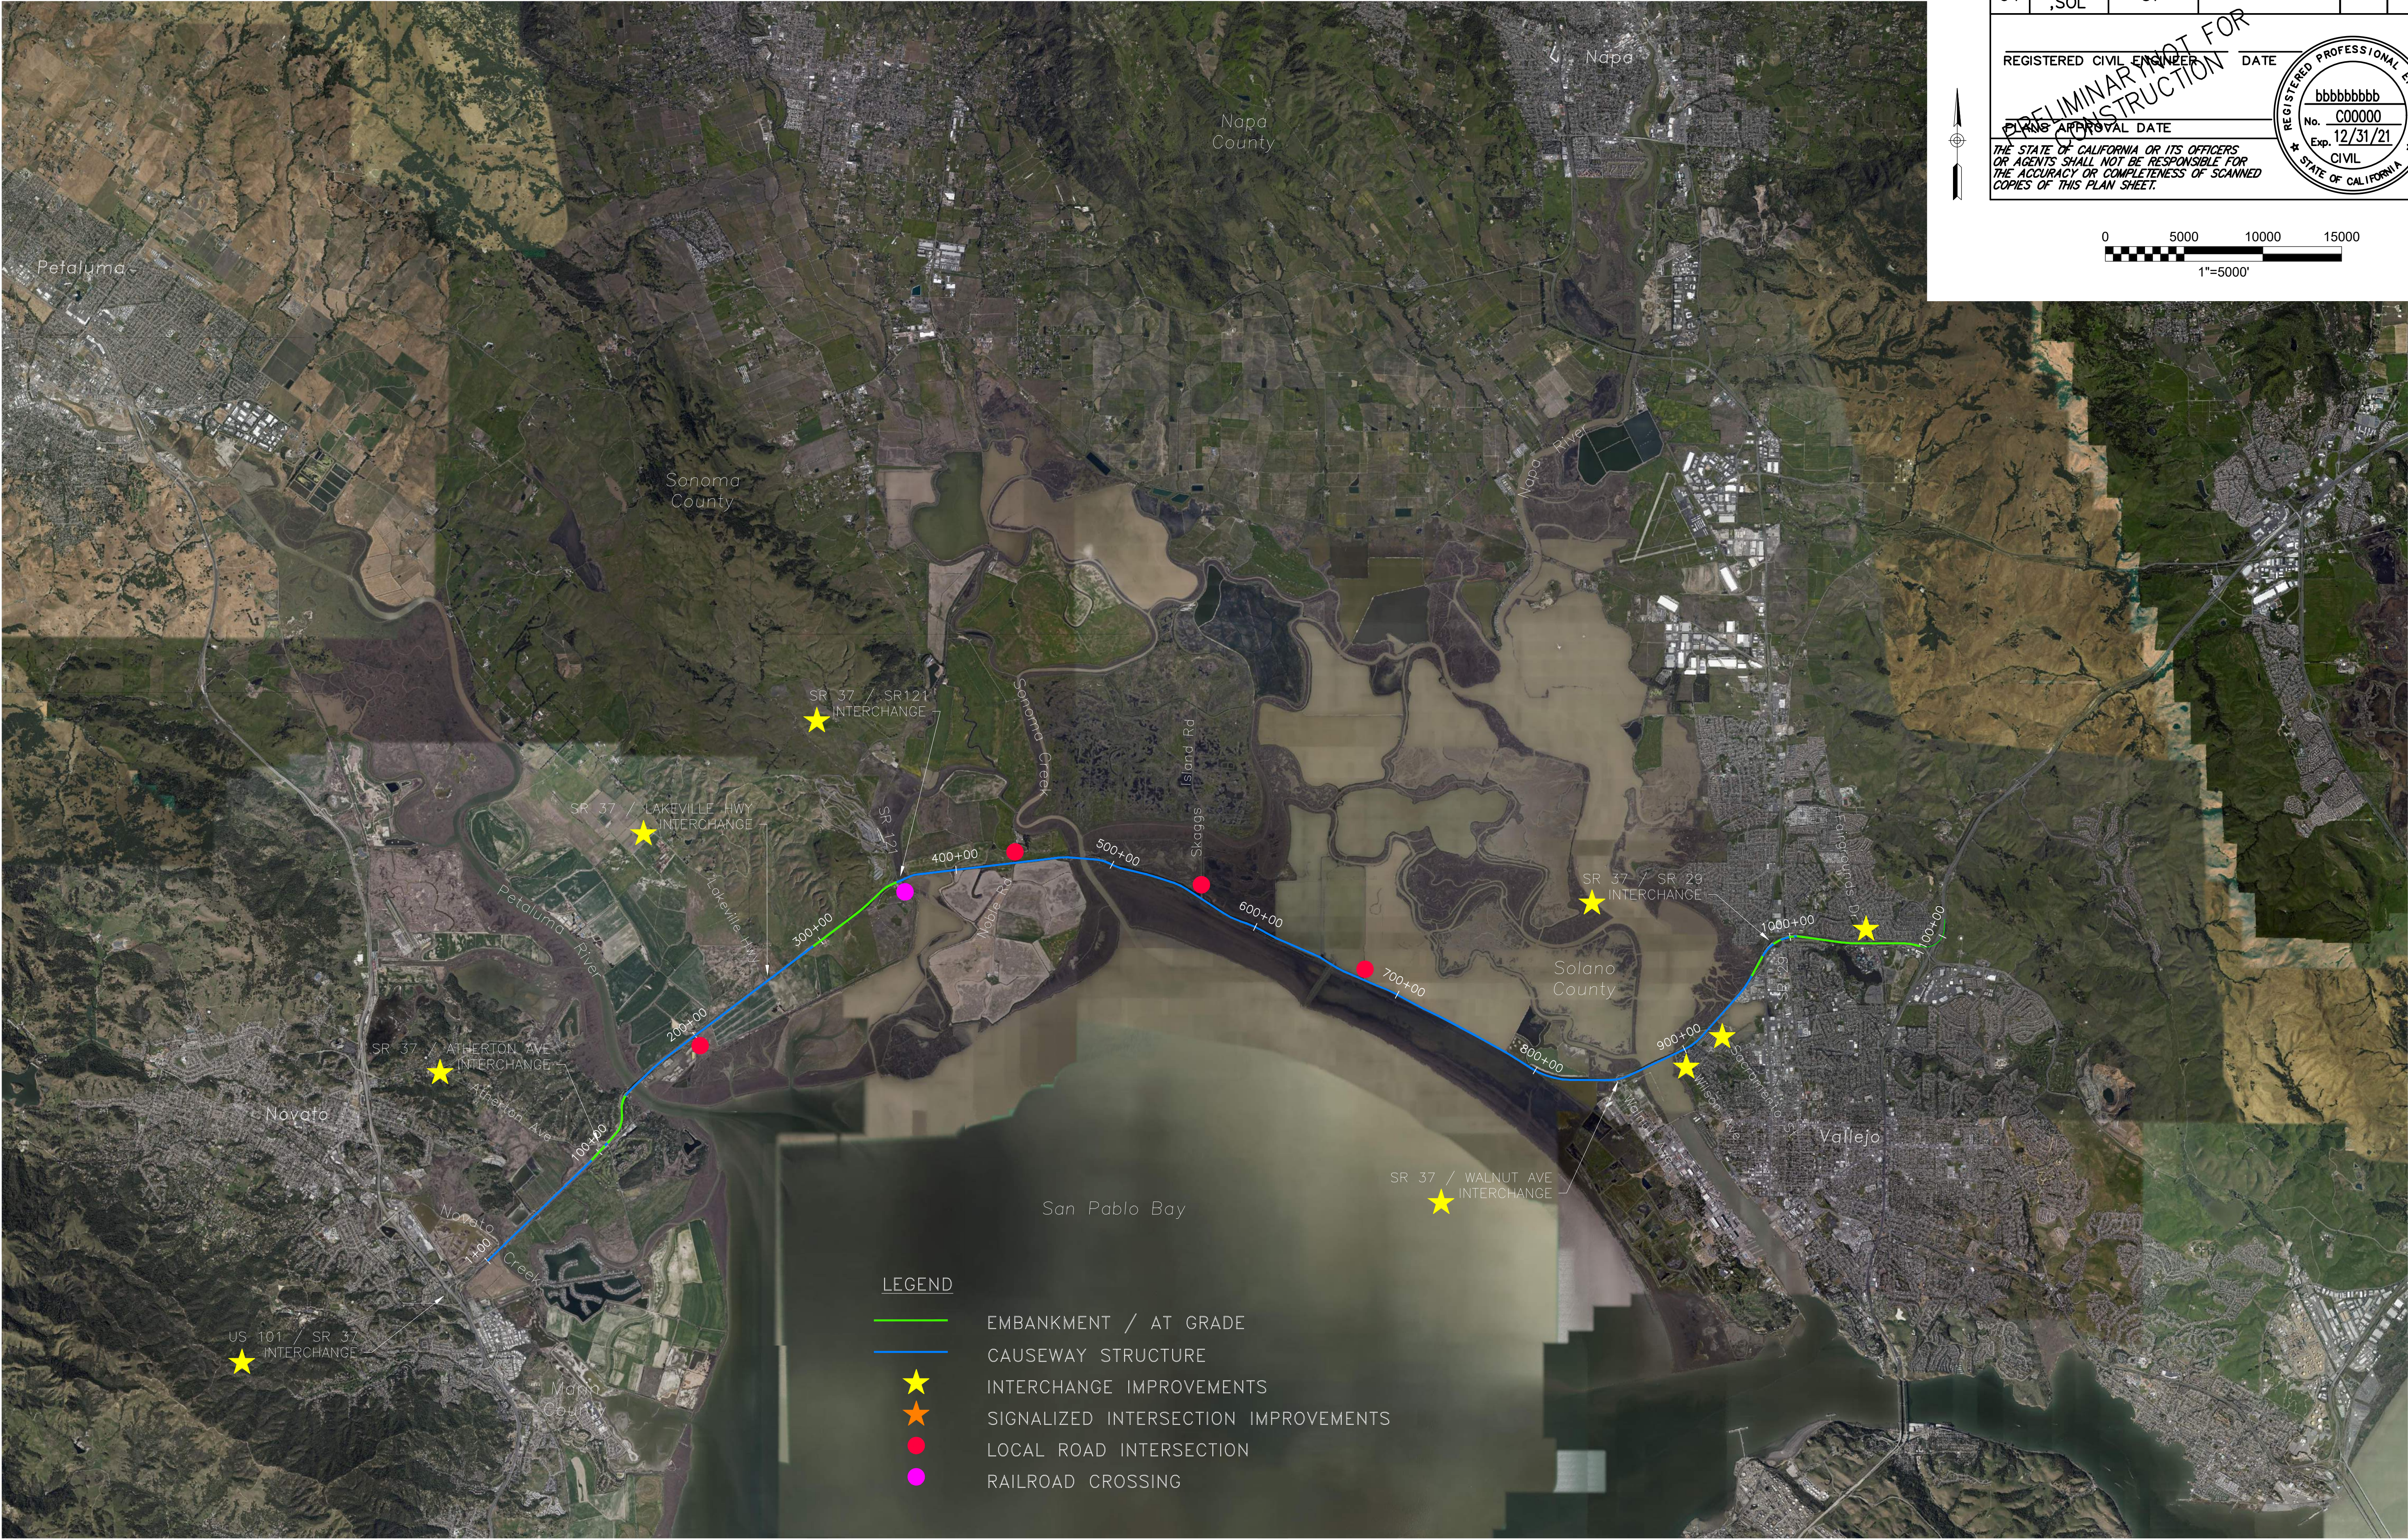

Dist	COUNTY	ROUTE	POST MILES TOTAL PROJECT	SHEET No.	TOTAL SHEETS
04	SON,NAP ,SOL	37	—		

REGISTERED CIVIL ENGINEER


DATE

PLANS APPROVAL DATE

THE STATE OF CALIFORNIA OR ITS OFFICERS
OR AGENTS SHALL NOT BE RESPONSIBLE FOR
THE ACCURACY OR COMPLETENESS OF SCANNED
COPIES OF THIS PLAN SHEET.

PRELIMINARY NOT FOR
CONSTRUCTION

REGISTERED PROFESSIONAL ENGINEER
No. C000000
Exp. 12/31/21
CIVIL
STATE OF CALIFORNIA


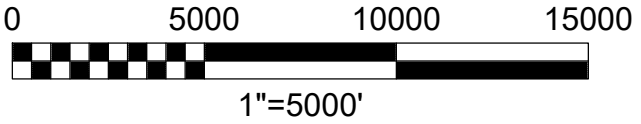


STATE OF CALIFORNIA – DEPARTMENT OF TRANSPORTATION	CONSULTANT FUNCTIONAL SUPERVISOR		CALCULATED— DESIGNED BY	REVISOR	DATE	REVISION





US 101/SR 37 INTERCHANGE
1/2 MILE WEST

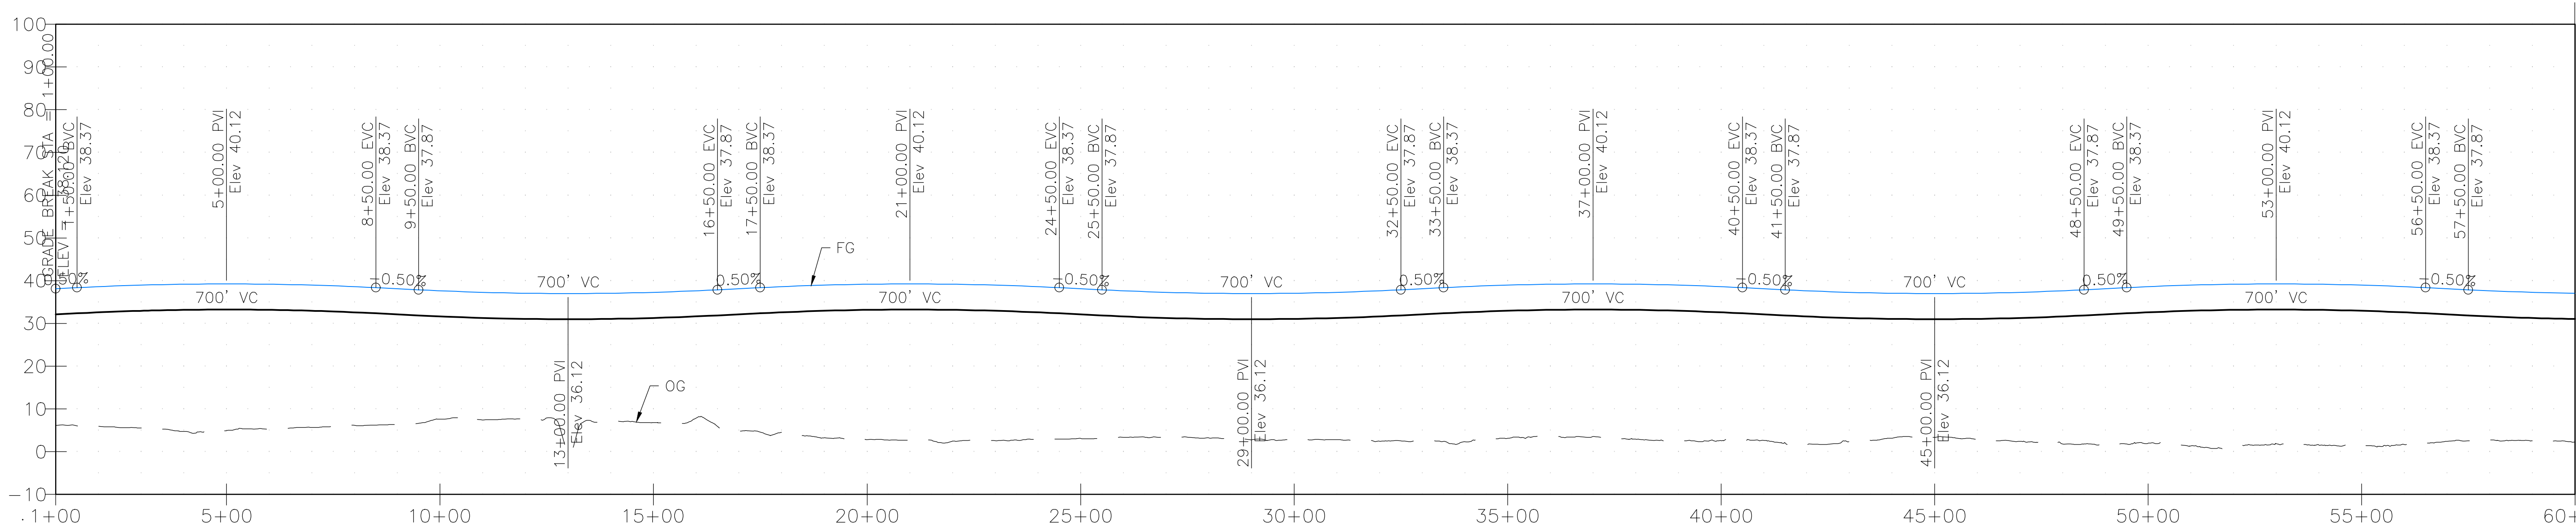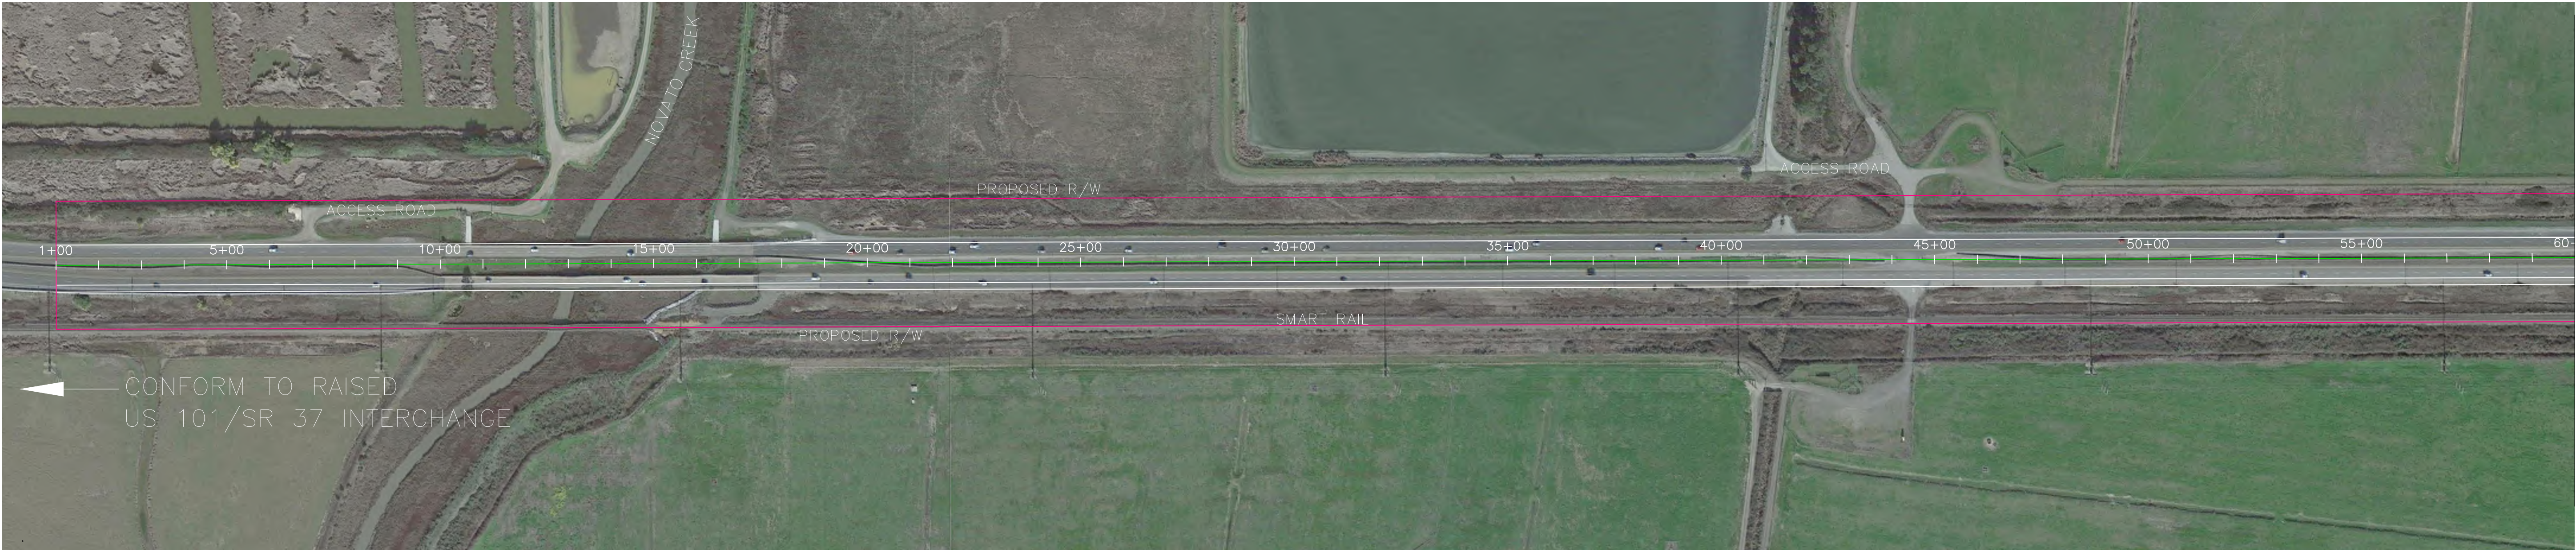

Dist	COUNTY	ROUTE	POST MILES TOTAL PROJECT	SHEET No.	TOTAL SHEETS
04	SON,NAP ,SOL	37	—		

REGISTERED CIVIL ENGINEER DATE

PLANS APPROVAL DATE

PRELIMINARY NOT FOR CONSTRUCTION

THE STATE OF CALIFORNIA OR ITS OFFICERS OR AGENTS SHALL NOT BE RESPONSIBLE FOR THE ACCURACY OR COMPLETENESS OF SCANNED COPIES OF THIS PLAN SHEET.

REGISTERED PROFESSIONAL ENGINEER
No. C000000
Exp. 12/31/21
CIVIL
STATE OF CALIFORNIA






STATE OF CALIFORNIA — DEPARTMENT OF TRANSPORTATION		CONSULTANT FUNCTIONAL SUPERVISOR		CALCULATED— DESIGNED BY		REVISED BY			
Caltrans				CHECKED BY		DATE REVISED			

DIST	COUNTY	ROUTE	POST MILES TOTAL PROJECT	SHEET No.	TOTAL SHEETS
04	SONOMA SOL	37	-		

REGISTERED CIVIL ENGINEER _____ DATE _____

PLANS APPROVAL DATE _____

*THE STATE OF CALIFORNIA OR ITS OFFICERS
OR AGENTS SHALL NOT BE RESPONSIBLE FOR
THE ACCURACY OR COMPLETENESS OF SCANNED
COPIES OF THIS PLAN SHEET.*

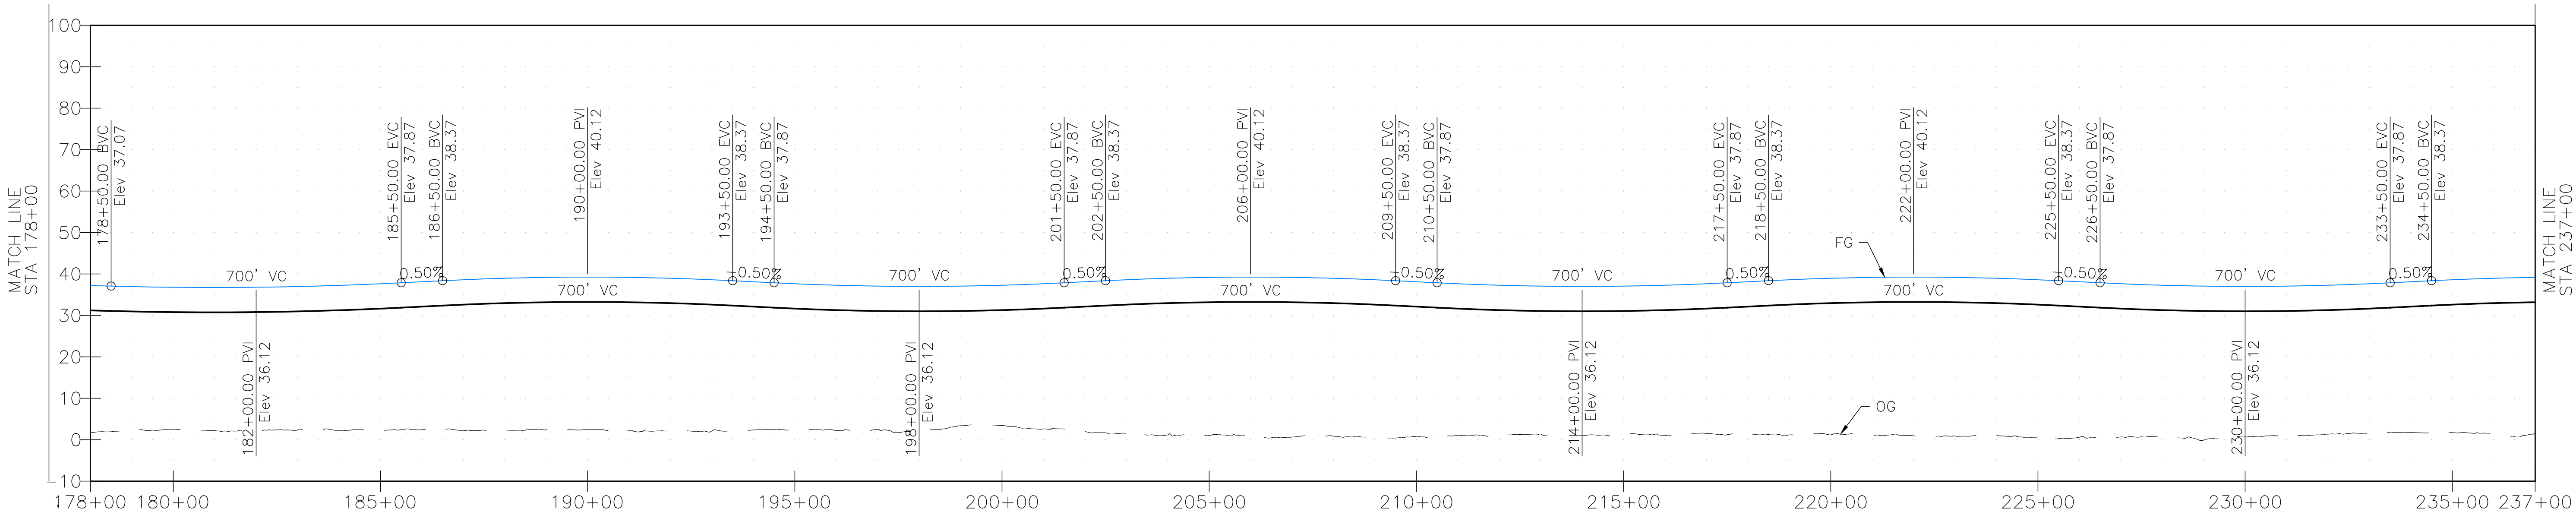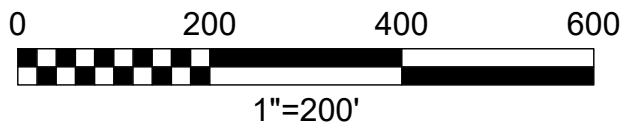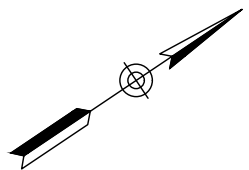**SR 37 Alt 5/6 Plan and Profile PP-4**

DATE PLOTTED =>	\$DATE
TIME PLOTTED =>	\$TIME
LAST REVISION	
00-00-00	


BORDER LAST REVISED 7/2/2010

```

USERNAME =>$USER
DGN FILE => $REQUEST

```

RELATIVE BORDER SCALE
IS IN INCHES


 


UNIT 2227

PROJECT NUMBER & PHASE

0816000076

STATE OF CALIFORNIA — DEPARTMENT OF TRANSPORTATION		CONSULTANT FUNCTIONAL SUPERVISOR		CALCULATED— DESIGNED BY		REVISED BY				
Caltrans				CHECKED BY		DATE REVISED				

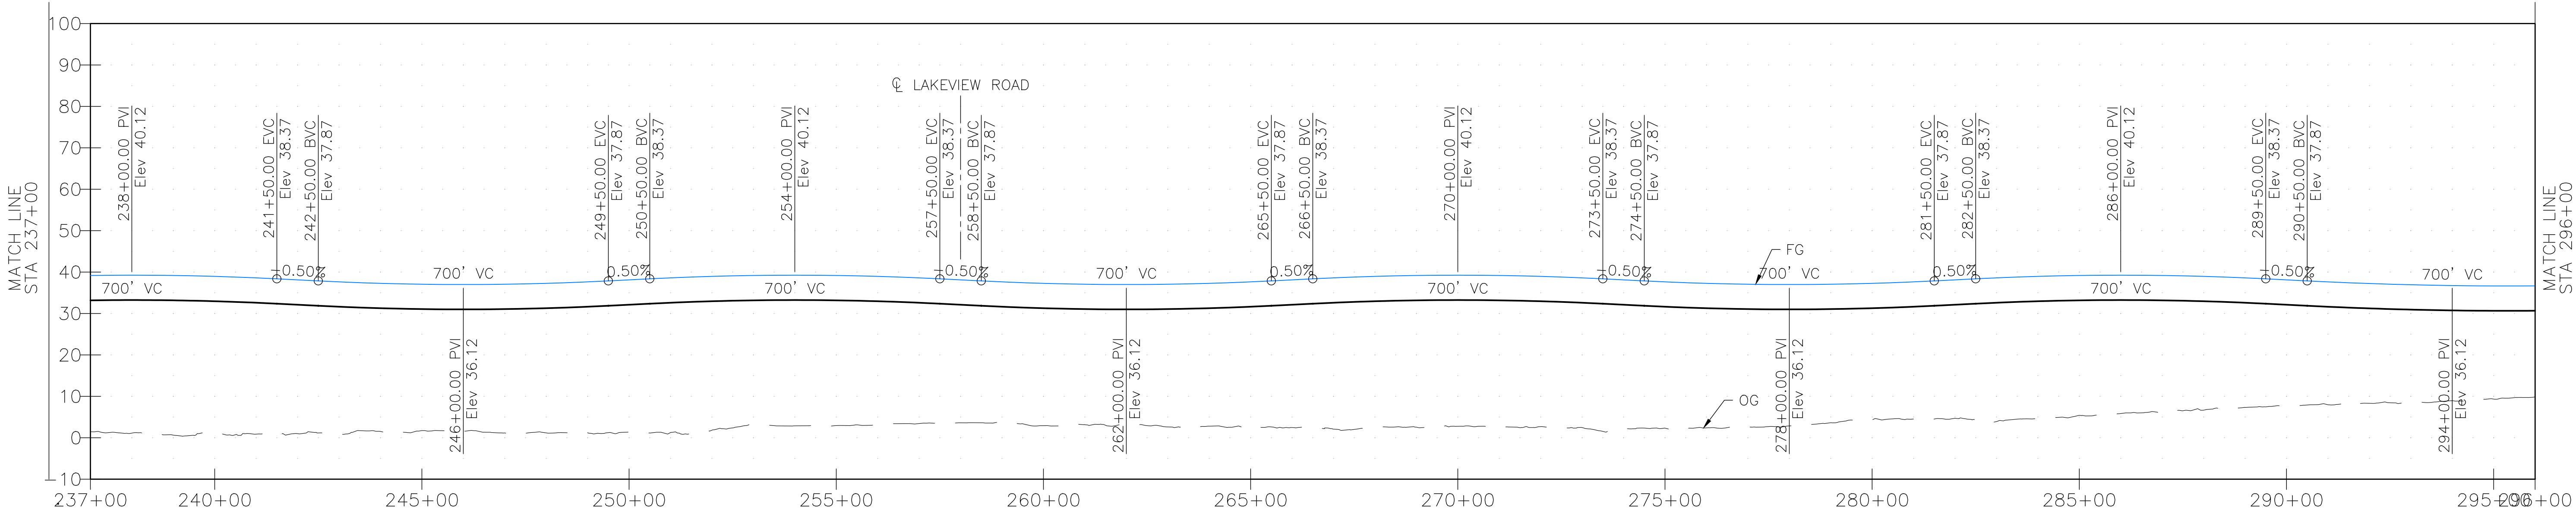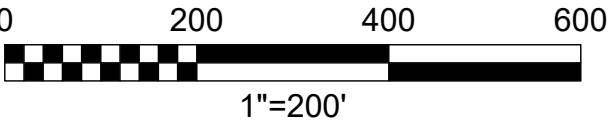

Dist	COUNTY	ROUTE	POST MILES TOTAL PROJECT	SHEET No.	TOTAL SHEETS
04	SON,NAP ,SOL	37	—		

REGISTERED CIVIL ENGINEER DATE

PLANS APPROVAL DATE

PRELIMINARY NOT FOR CONSTRUCTION

REGISTERED PROFESSIONAL ENGINEER
No. C00000
Exp. 12/31/21
CIVIL
STATE OF CALIFORNIA


THE STATE OF CALIFORNIA OR ITS OFFICERS
OR AGENTS SHALL NOT BE RESPONSIBLE FOR
THE ACCURACY OR COMPLETENESS OF SCANNED
COPIES OF THIS PLAN SHEET.

STATE OF CALIFORNIA – DEPARTMENT OF TRANSPORTATION	CONSULTANT FUNCTIONAL SUPERVISOR		CALCULATED— DESIGNED BY	REVISED BY				
Caltrans			CHECKED BY	DATE REVISED				



USERNAME ==> \$USER
DGN FILE ==> \$REQUEST

RELATIVE BORDER SCALE
IS IN INCHES

 




UNIT 2227

PROJECT NUMBER & PHASE

0816000076

SR 37 Alt 5/6 Plan and Profile

PP-6

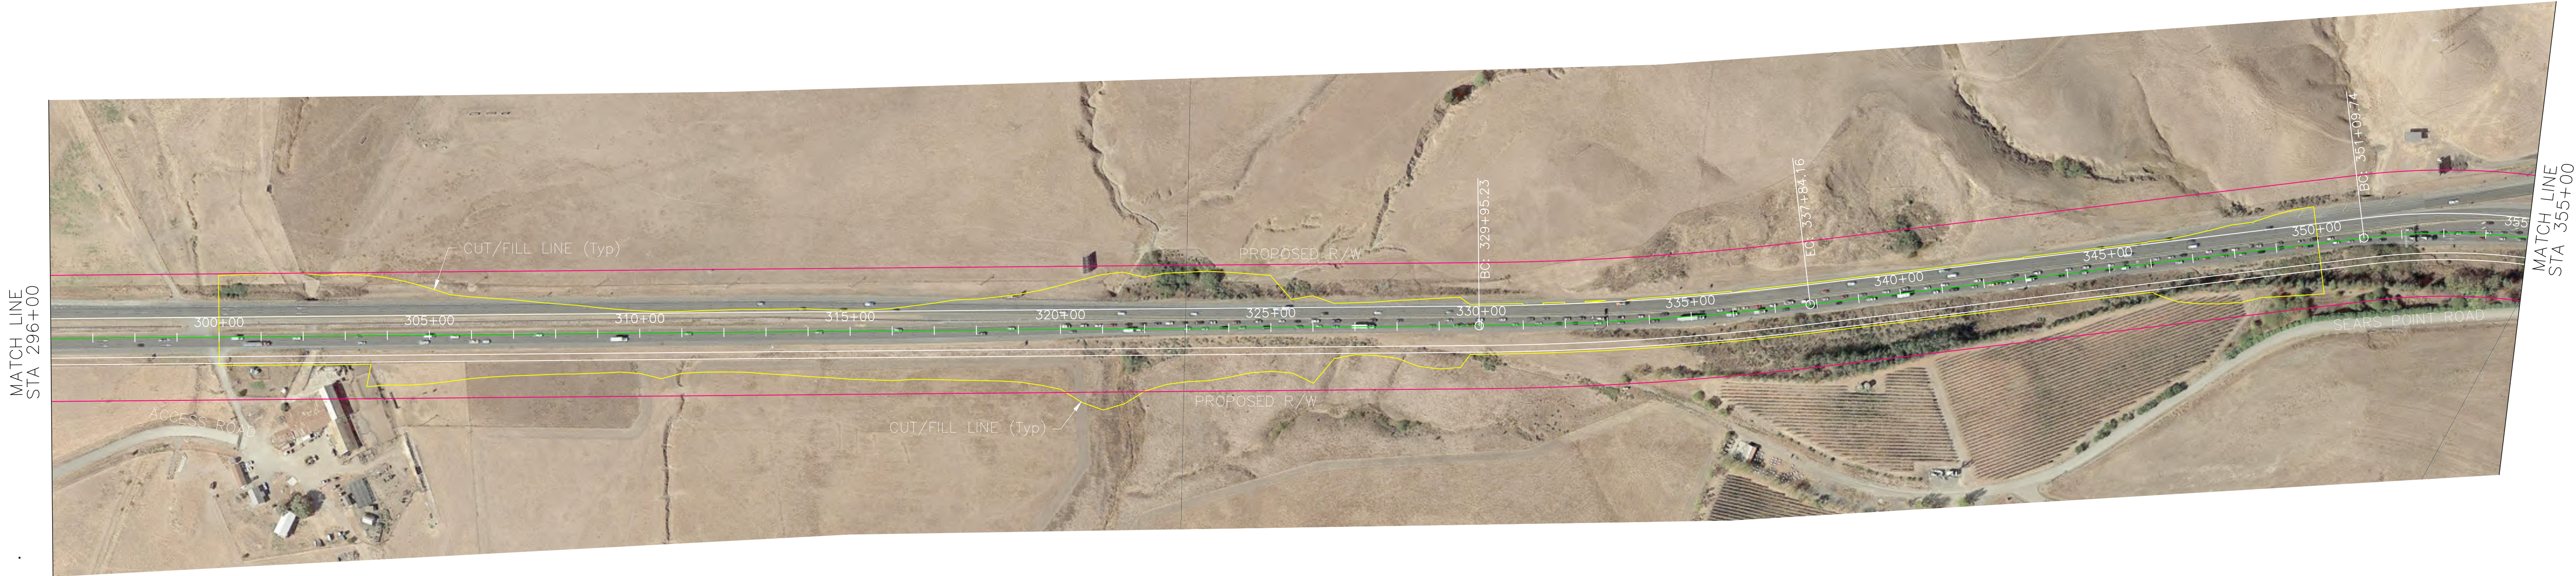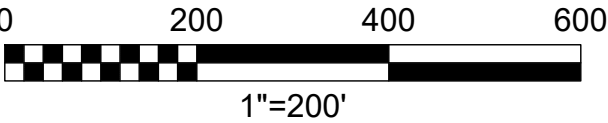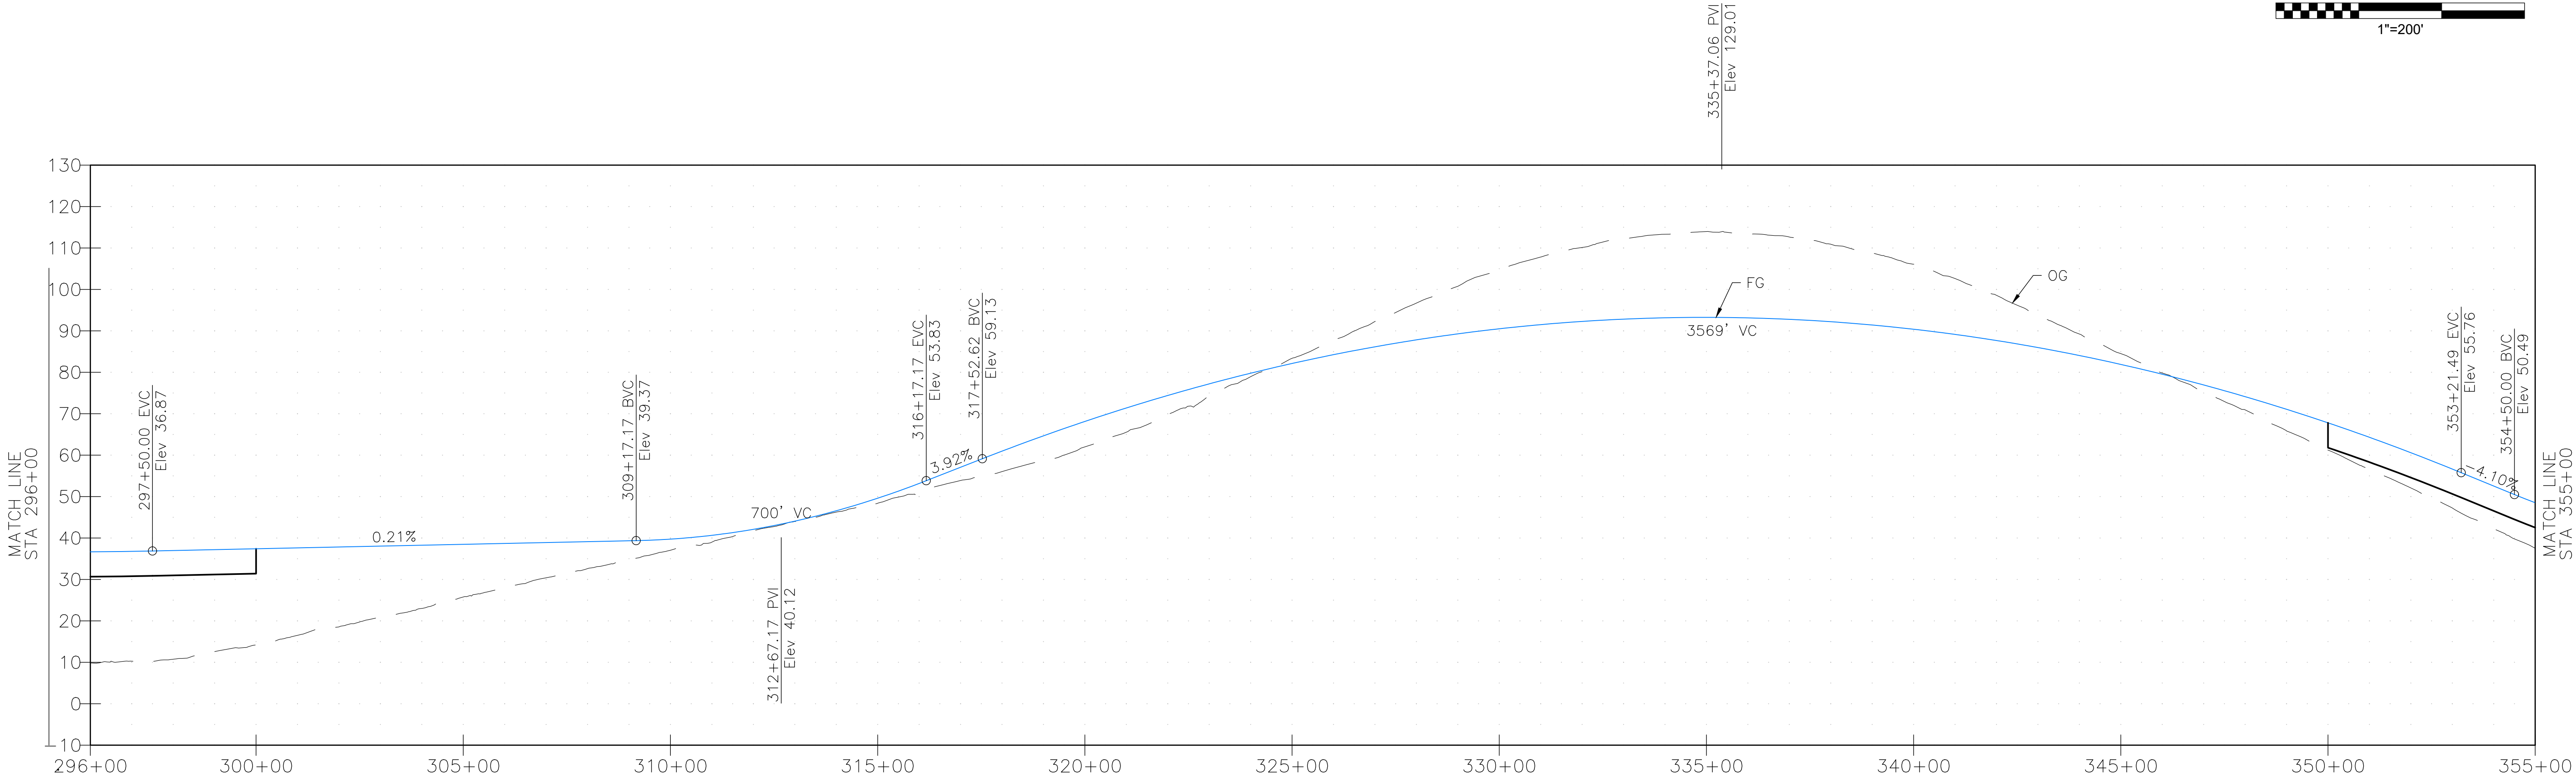

Dist	COUNTY	ROUTE	POST MILES TOTAL PROJECT	SHEET No.	TOTAL SHEETS
04	SON,NAP ,SOL	37	—		

REGISTERED CIVIL ENGINEER

DATE

PLANS APPROVAL DATE

REGISTERED PROFESSIONAL ENGINEER

THE STATE OF CALIFORNIA OR ITS OFFICERS
OR AGENTS SHALL NOT BE RESPONSIBLE FOR
THE ACCURACY OR COMPLETENESS OF SCANNED
COPIES OF THIS PLAN SHEET.




No. C000000

Exp. 12/31/21


CIVIL

STATE OF CALIFORNIA




x	REVISOR		REVISION	DATE	BY	CHECKED BY	CALCULATED— DESIGNED BY	CONSULTANT FUNCTIONAL SUPERVISOR	STATE OF CALIFORNIA — DEPARTMENT OF TRANSPORTATION	e- Caltrans®
x										
x										
x										

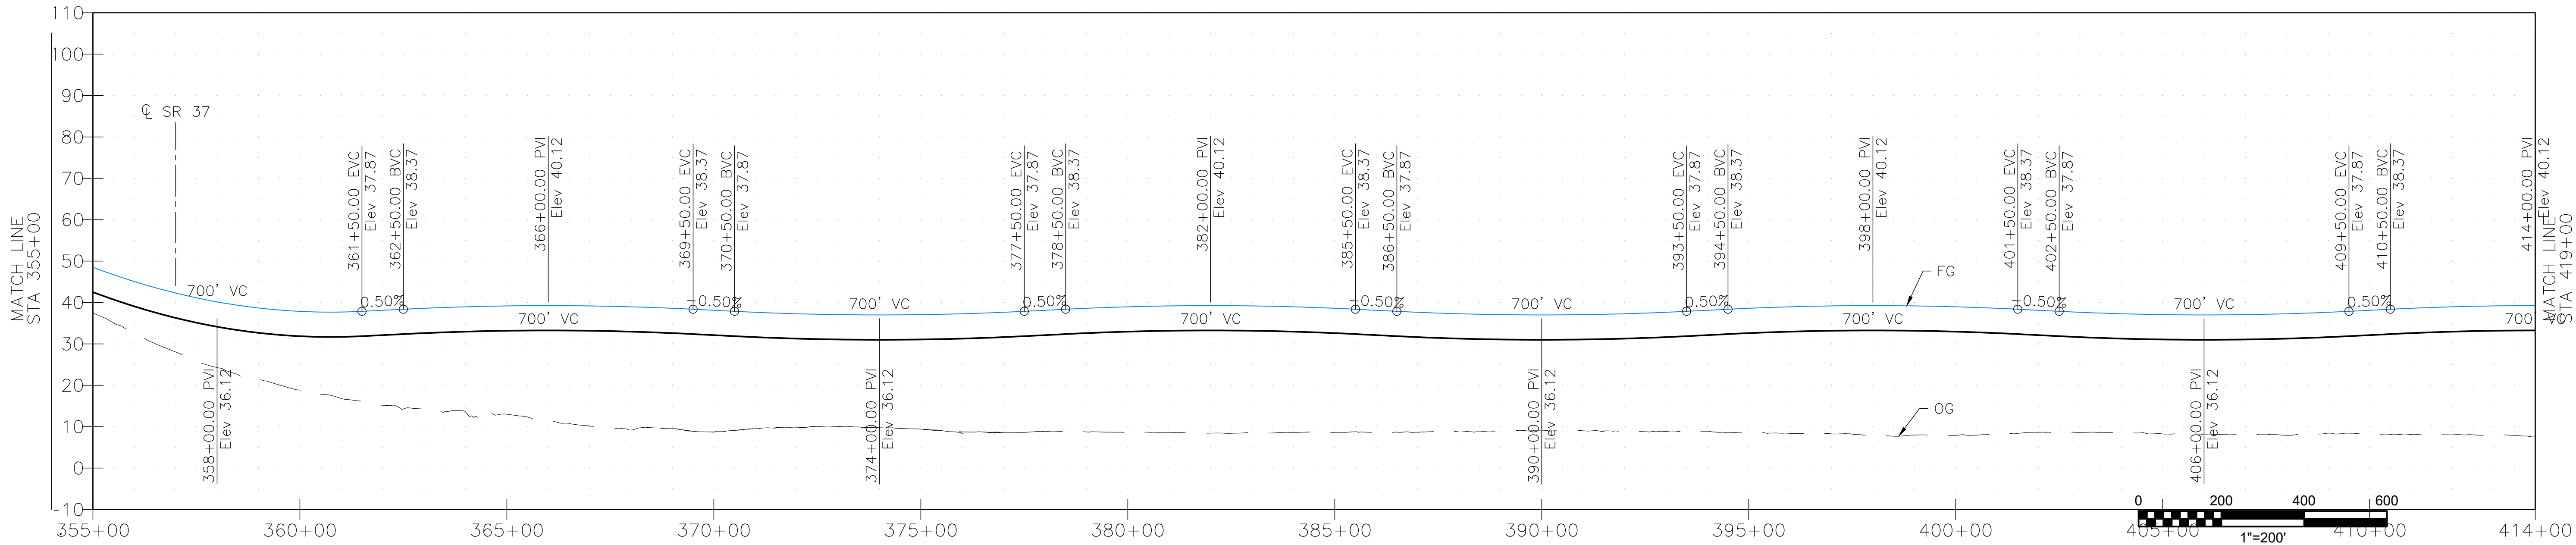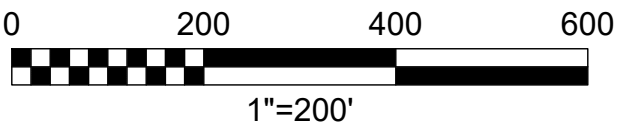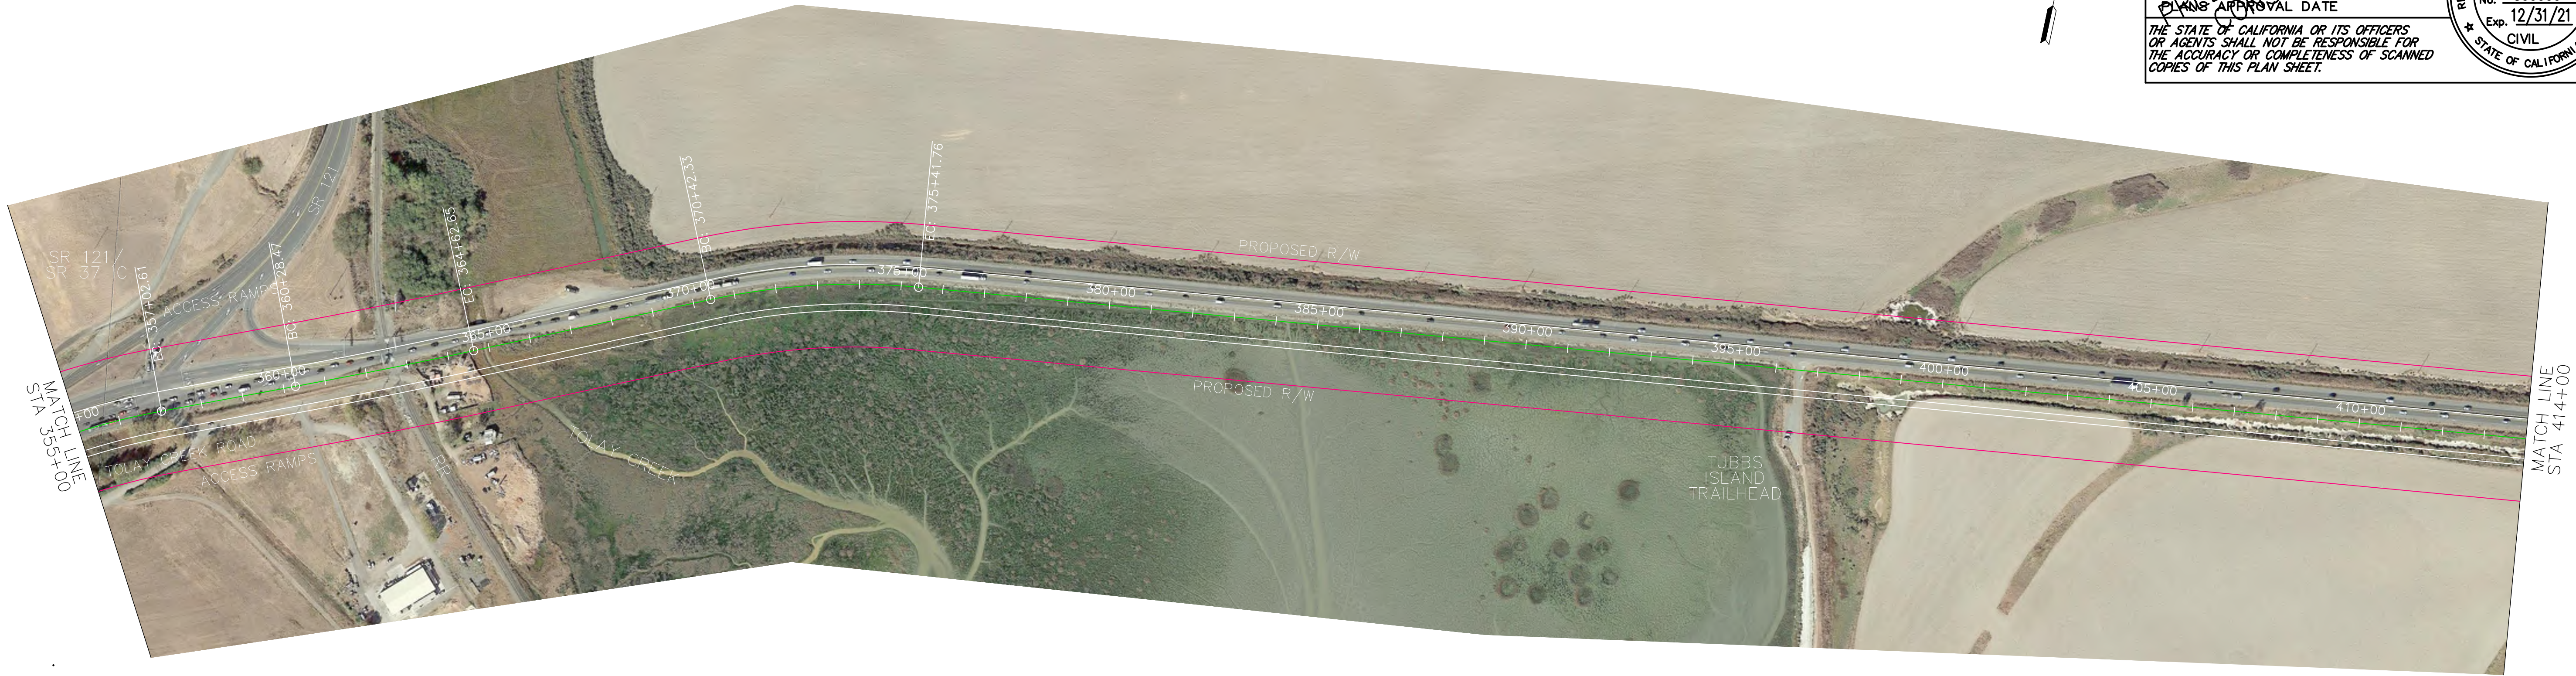

SR 37 Alt 5/6 Plan and Profile PP-7

 

STATE OF CALIFORNIA — DEPARTMENT OF TRANSPORTATION		CONSULTANT FUNCTIONAL SUPERVISOR		CALCULATED— DESIGNED BY		REVISED BY			
Caltrans				CHECKED BY		DATE REVISED			

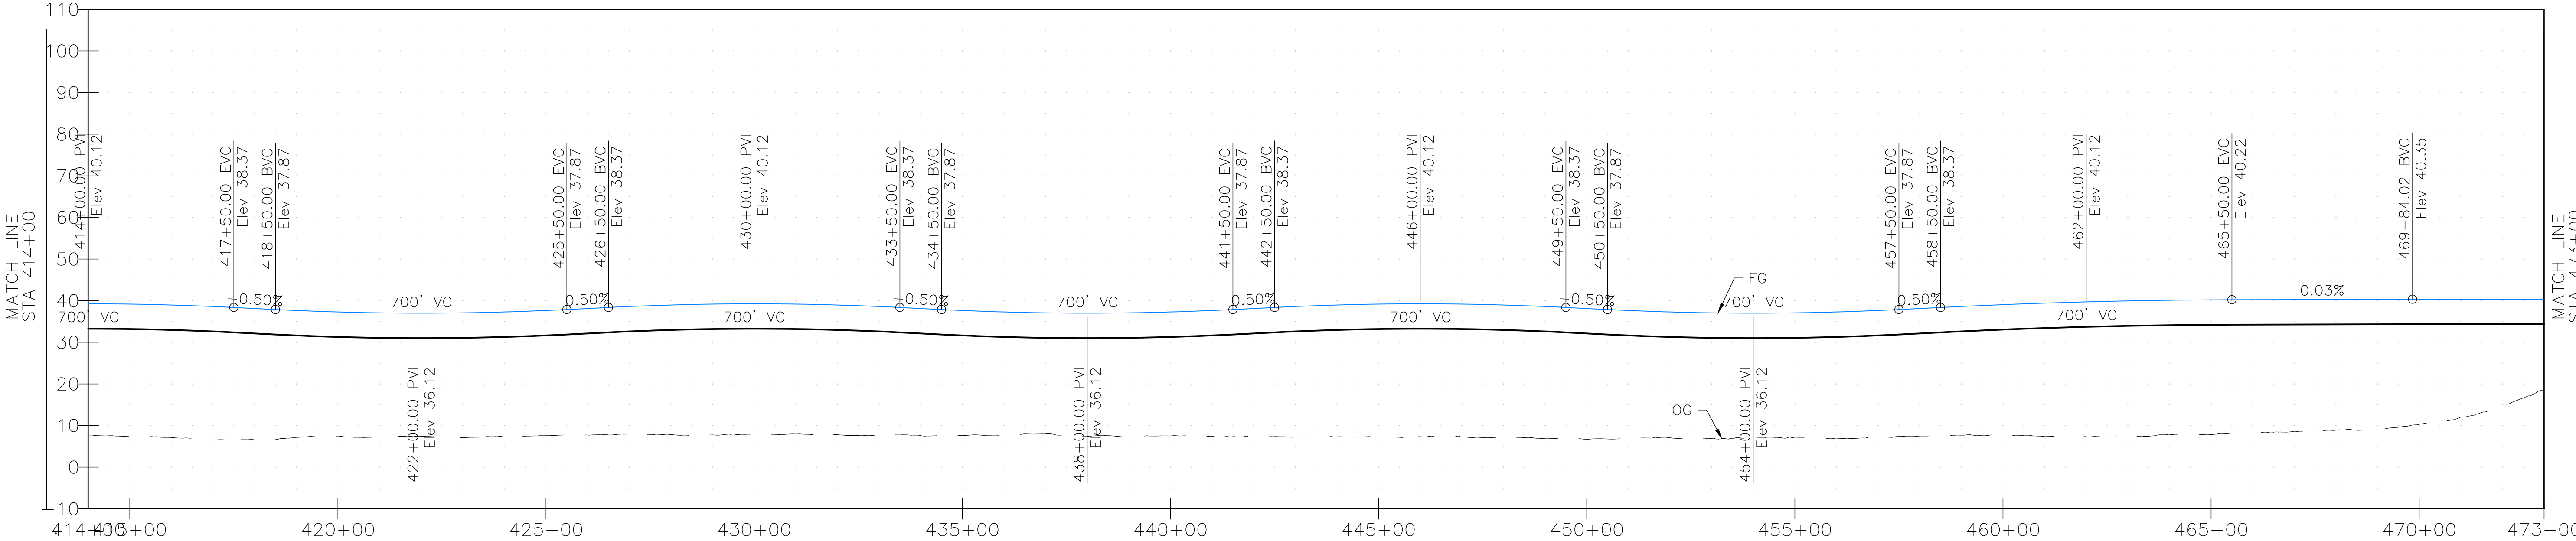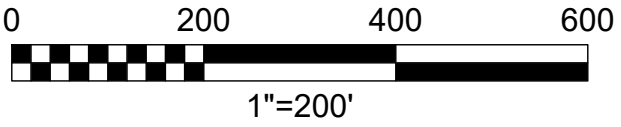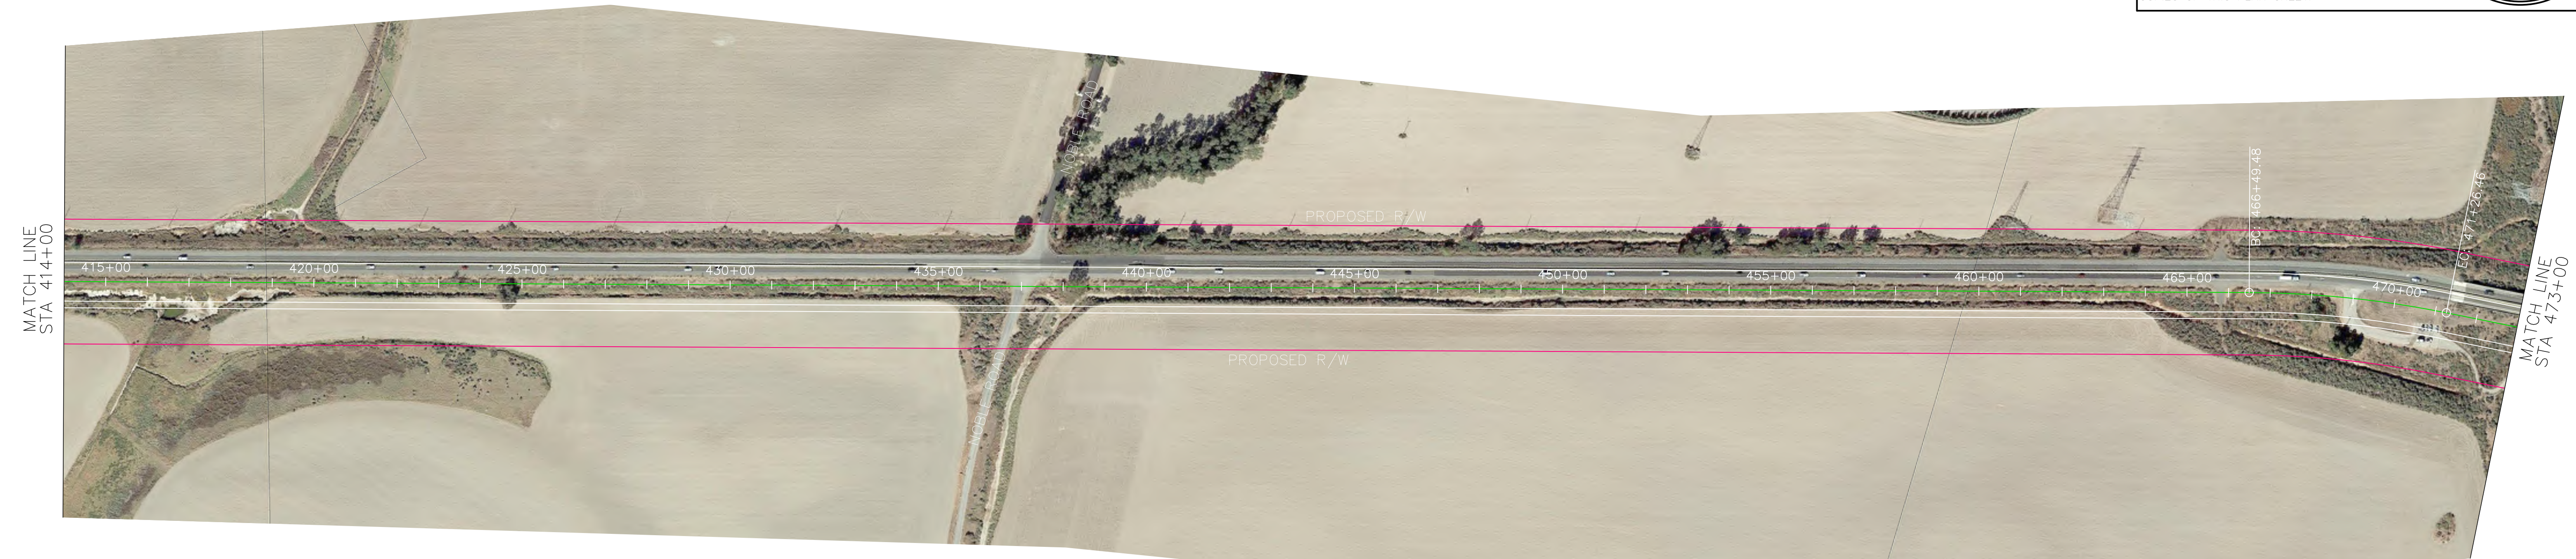

Dist	COUNTY	ROUTE	POST MILES TOTAL PROJECT	SHEET No.	TOTAL SHEETS
04	SON,NAP ,SOL	37	—		

REGISTERED CIVIL ENGINEER

DATE

PLANS APPROVAL DATE

REGISTERED PROFESSIONAL ENGINEER

No. C00000

Exp. 12/31/21

CIVIL

STATE OF CALIFORNIA

PRELIMINARY NOT FOR CONSTRUCTION

THE STATE OF CALIFORNIA OR ITS OFFICERS OR AGENTS SHALL NOT BE RESPONSIBLE FOR THE ACCURACY OR COMPLETENESS OF SCANNED COPIES OF THIS PLAN SHEET.



Dist	COUNTY	ROUTE	POST MILES TOTAL PROJECT	SHEET No.	TOTAL SHEETS
04	SONOMA SOL	37	—		

REGISTERED CIVIL ENGINEER _____ DATE _____

PLANS APPROVAL DATE _____

THE STATE OF CALIFORNIA OR ITS OFFICERS
OR AGENTS SHALL NOT BE RESPONSIBLE FOR
THE ACCURACY OR COMPLETENESS OF SCANNED
COPIES OF THIS PLAN SHEET.

bbbbbbbbbb
No. C00000
Exp. 12/31/21
CIVIL

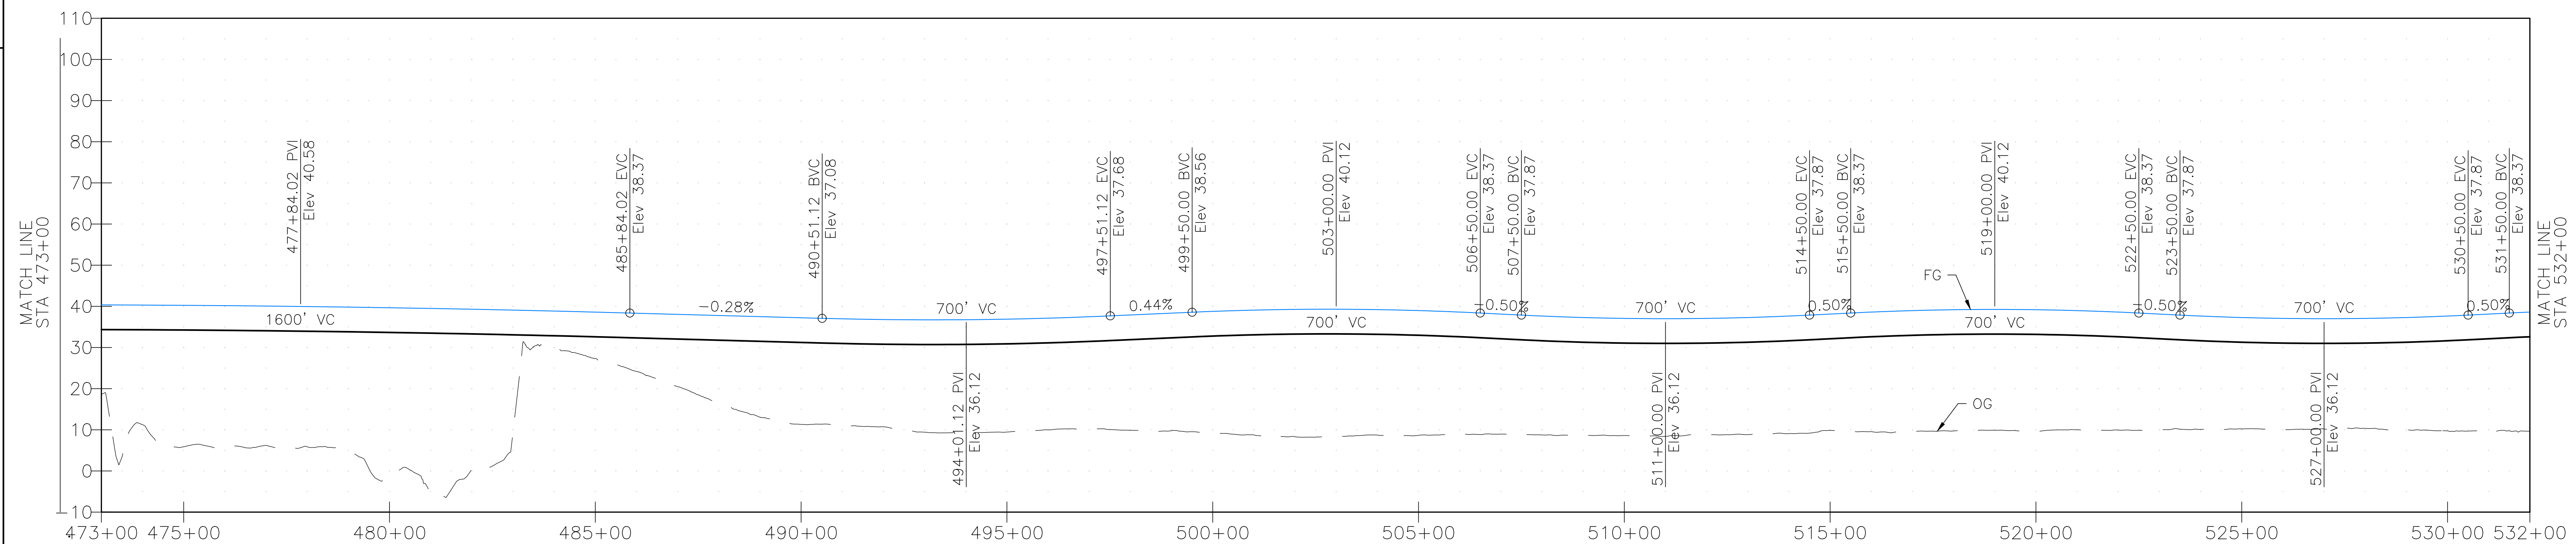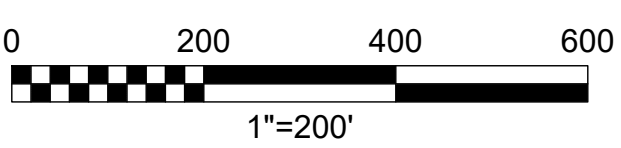


X

```



USERNAME =>$USER
DGN FILE => $REQUEST

```

RELATIVE BORDER SCALE
IS IN INCHES

 

0816000076

 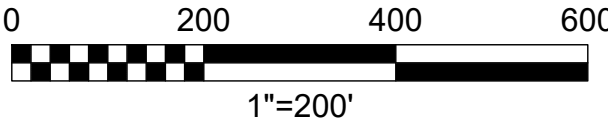SR 37 Alt 5/6 Plan and Profile PP-10

DIST	COUNTY	ROUTE	POST MILES TOTAL PROJECT	SHEET No.	TOTAL SHEETS
04	SON, NAPA , SOL	37	-		

REGISTERED CIVIL ENGINEER	DATE
PLANS APPROVAL DATE	

THE STATE OF CALIFORNIA OR ITS OFFICERS
OR AGENTS SHALL NOT BE RESPONSIBLE FOR
THE ACCURACY OR COMPLETENESS OF SCANNED
COPIES OF THIS PLAN SHEET.

REGISTERED PROFESSIONAL ENGINEER
No. C00000
Exp. 12/31/21
CIVIL
STATE OF CALIFORNIA

STATE OF CALIFORNIA — DEPARTMENT OF TRANSPORTATION		CONSULTANT FUNCTIONAL SUPERVISOR		CALCULATED— DESIGNED BY		REVISD BY			
Caltrans				CHECKED BY		DATE REVISED			



STATE OF CALIFORNIA – DEPARTMENT OF TRANSPORTATION		CONSULTANT FUNCTIONAL SUPERVISOR		CALCULATED— DESIGNED BY		REVISED BY			
x		x		x		x		x	
x		x		x		x		x	
COPIES OF THIS PLAN SHEET.

 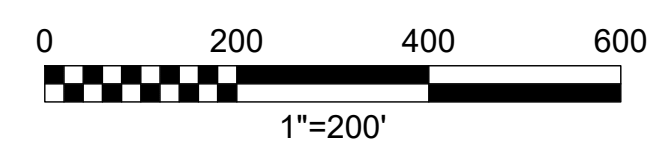


x

REGISTERED CIVIL ENGINEER


PLANS APPROVAL DATE



THE STATE OF CALIFORNIA OR ITS OFFICERS
OR AGENTS SHALL NOT BE RESPONSIBLE FOR
THE ACCURACY OR COMPLETENESS OF SCANNED
COPIES OF THIS PLAN SHEET.

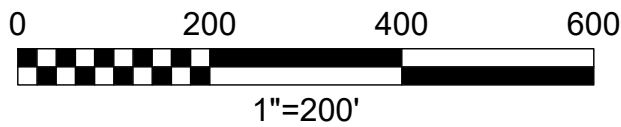

STATE OF CALIFORNIA — DEPARTMENT OF TRANSPORTATION		CONSULTANT FUNCTIONAL SUPERVISOR		CALCULATED— DESIGNED BY		REVISED BY					
Caltrans				CHECKED BY		DATE REVISED					

STATE OF CALIFORNIA – DEPARTMENT OF TRANSPORTATION	CONSULTANT FUNCTIONAL SUPERVISOR	CALCULATED– DESIGNED BY	REVISED BY		
STrans		CHECKED BY	DATE REVISED		

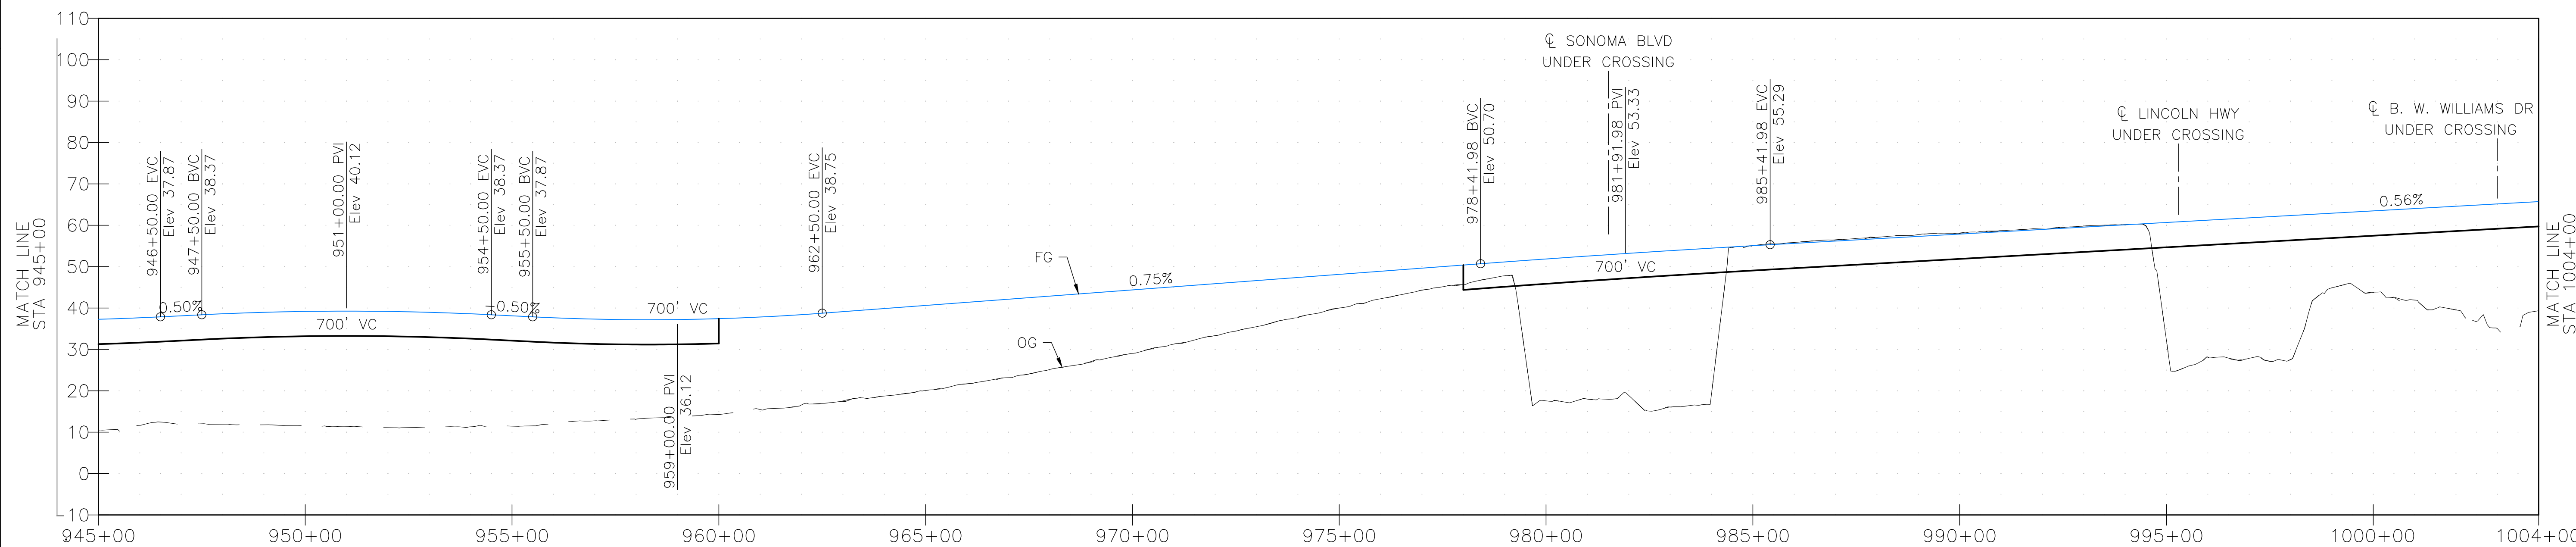

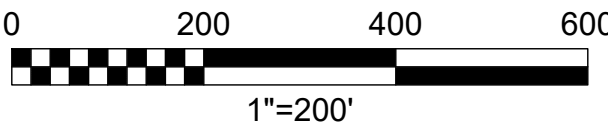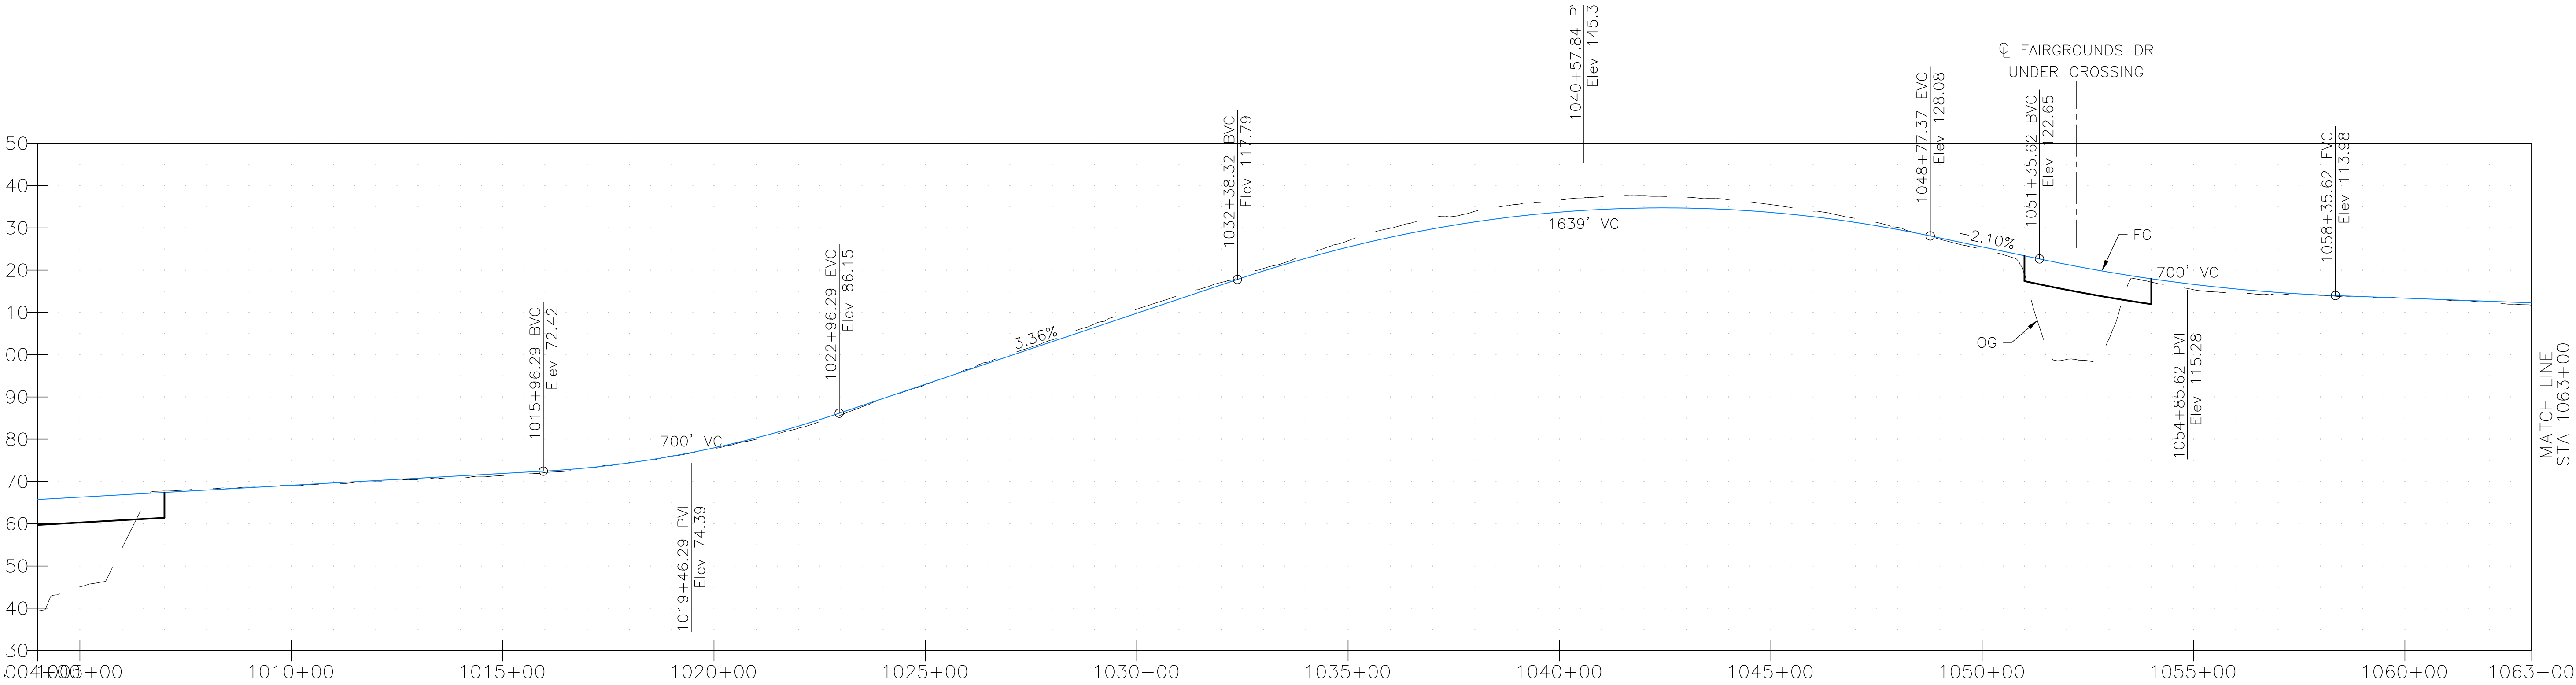

Dist	COUNTY	ROUTE	POST MILES TOTAL PROJECT	SHEET No.	TOTAL SHEETS
04	SONOMA SOL	37	—		

REGISTERED CIVIL ENGINEER

DATE

PLANS APPROVAL DATE

DATE

PRELIMINARY NOT FOR CONSTRUCTION

REGISTERED PROFESSIONAL ENGINEER

bbbbsbsbsbs



No. C000000

Exp. 12/31/21

CIVIL

STATE OF CALIFORNIA

THE STATE OF CALIFORNIA OR ITS OFFICERS
OR AGENTS SHALL NOT BE RESPONSIBLE FOR
THE ACCURACY OR COMPLETENESS OF SCANNED
COPIES OF THIS PLAN SHEET.

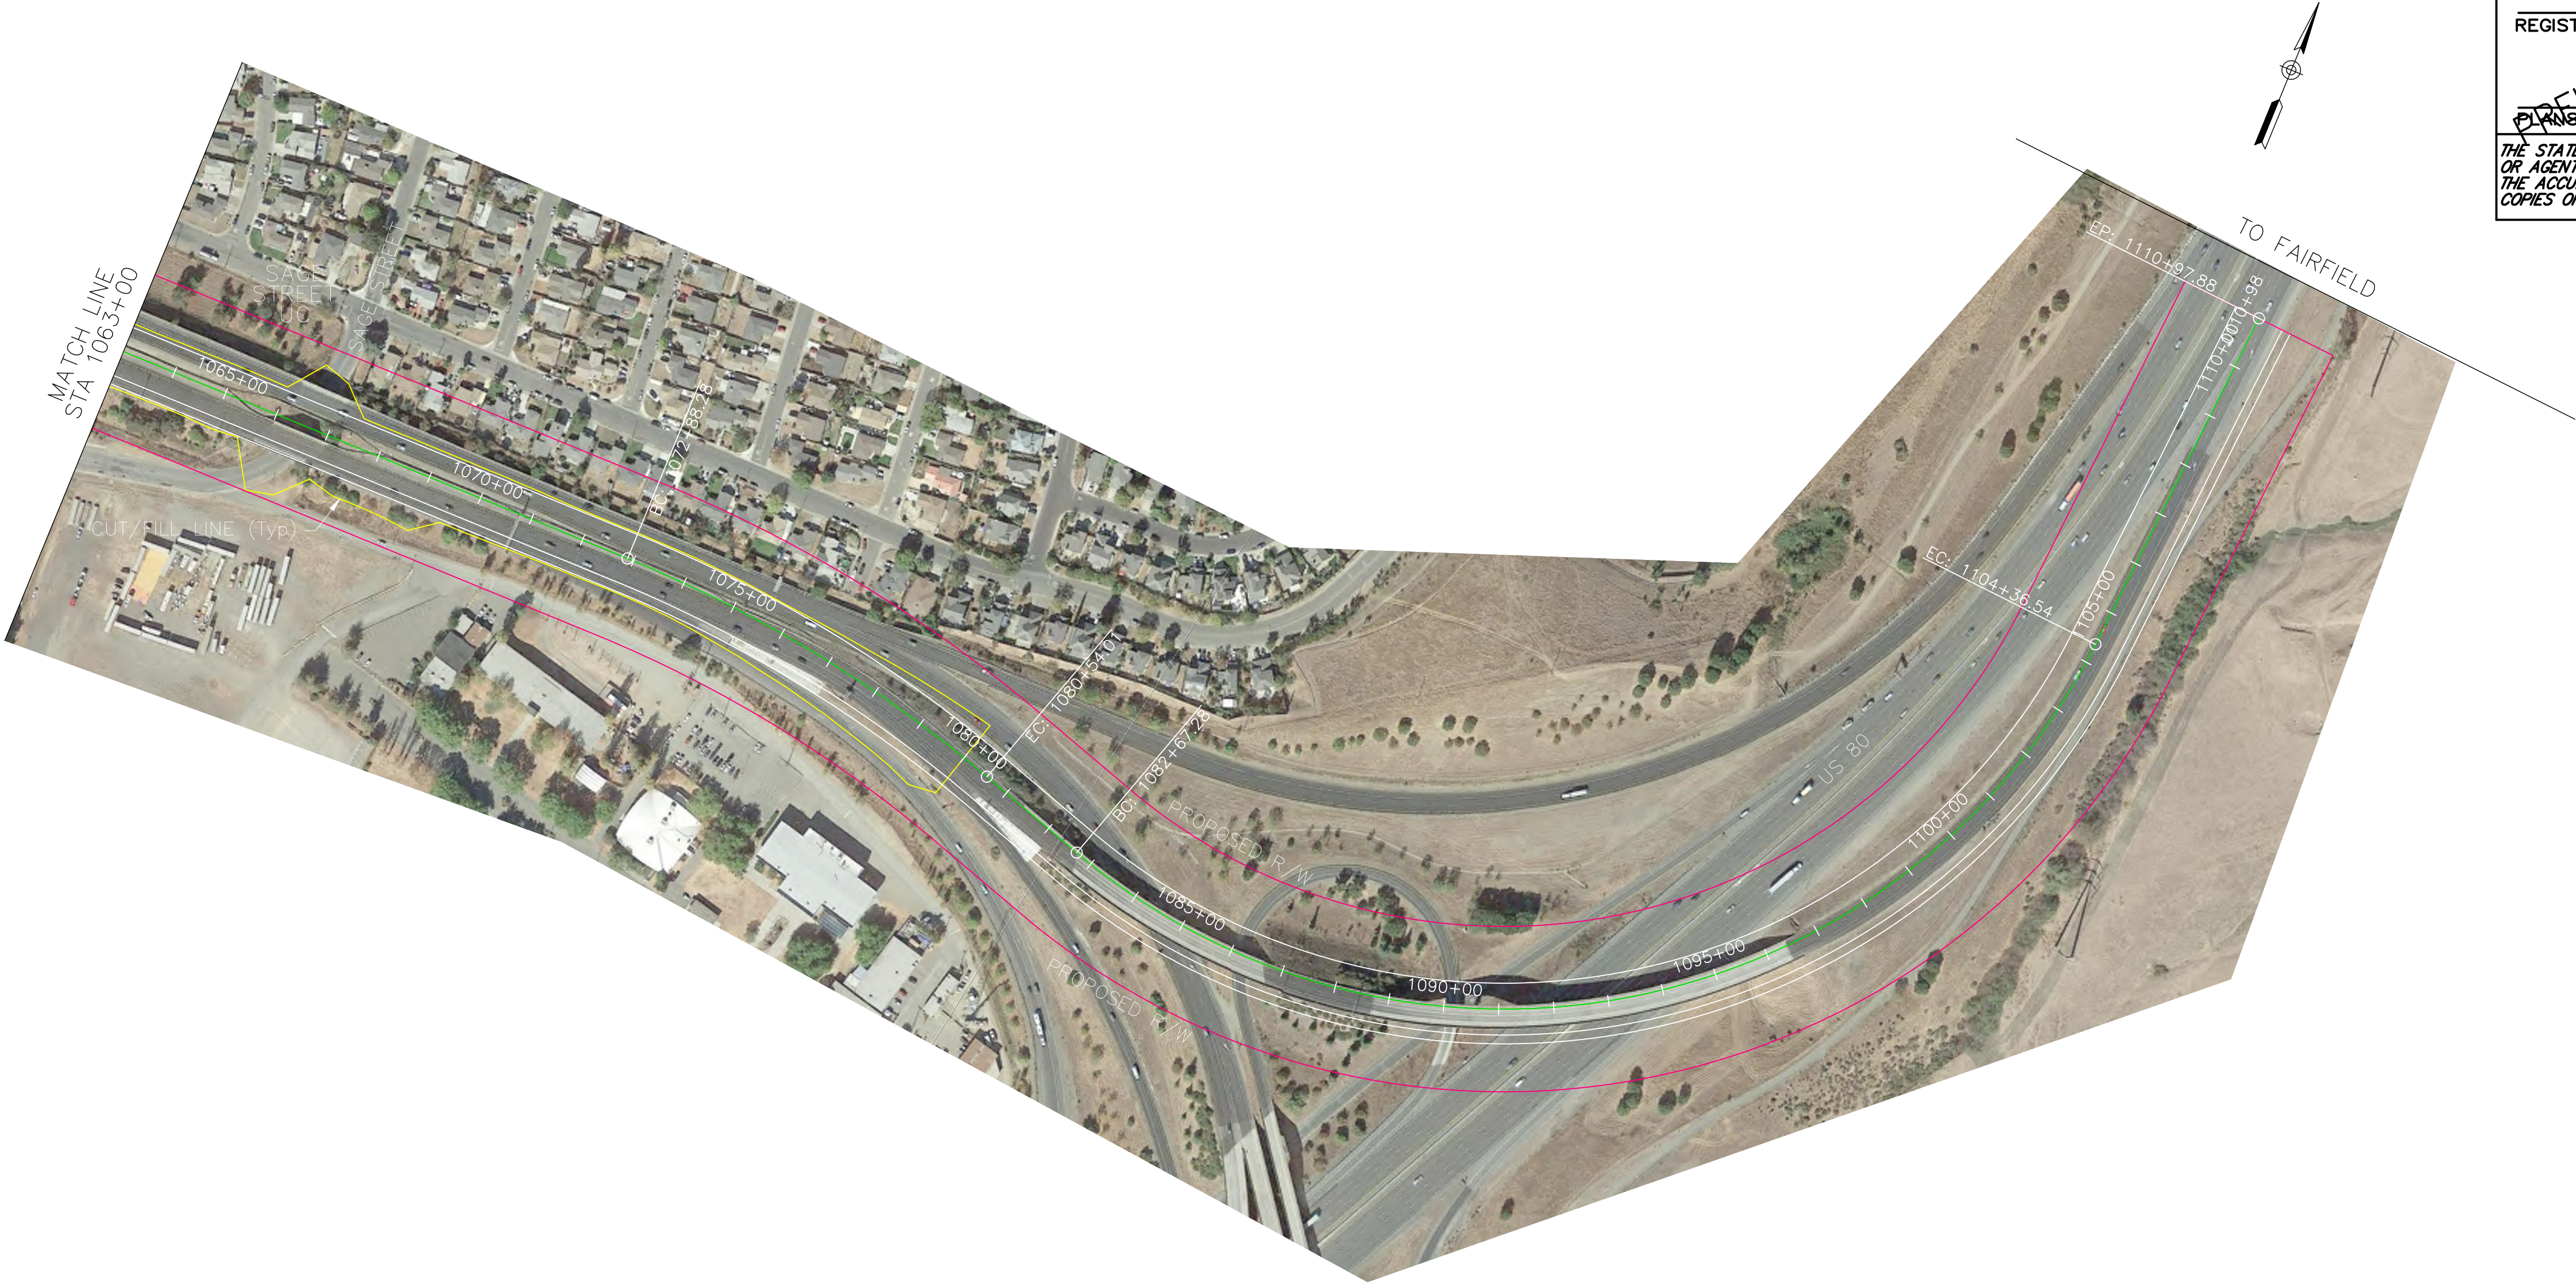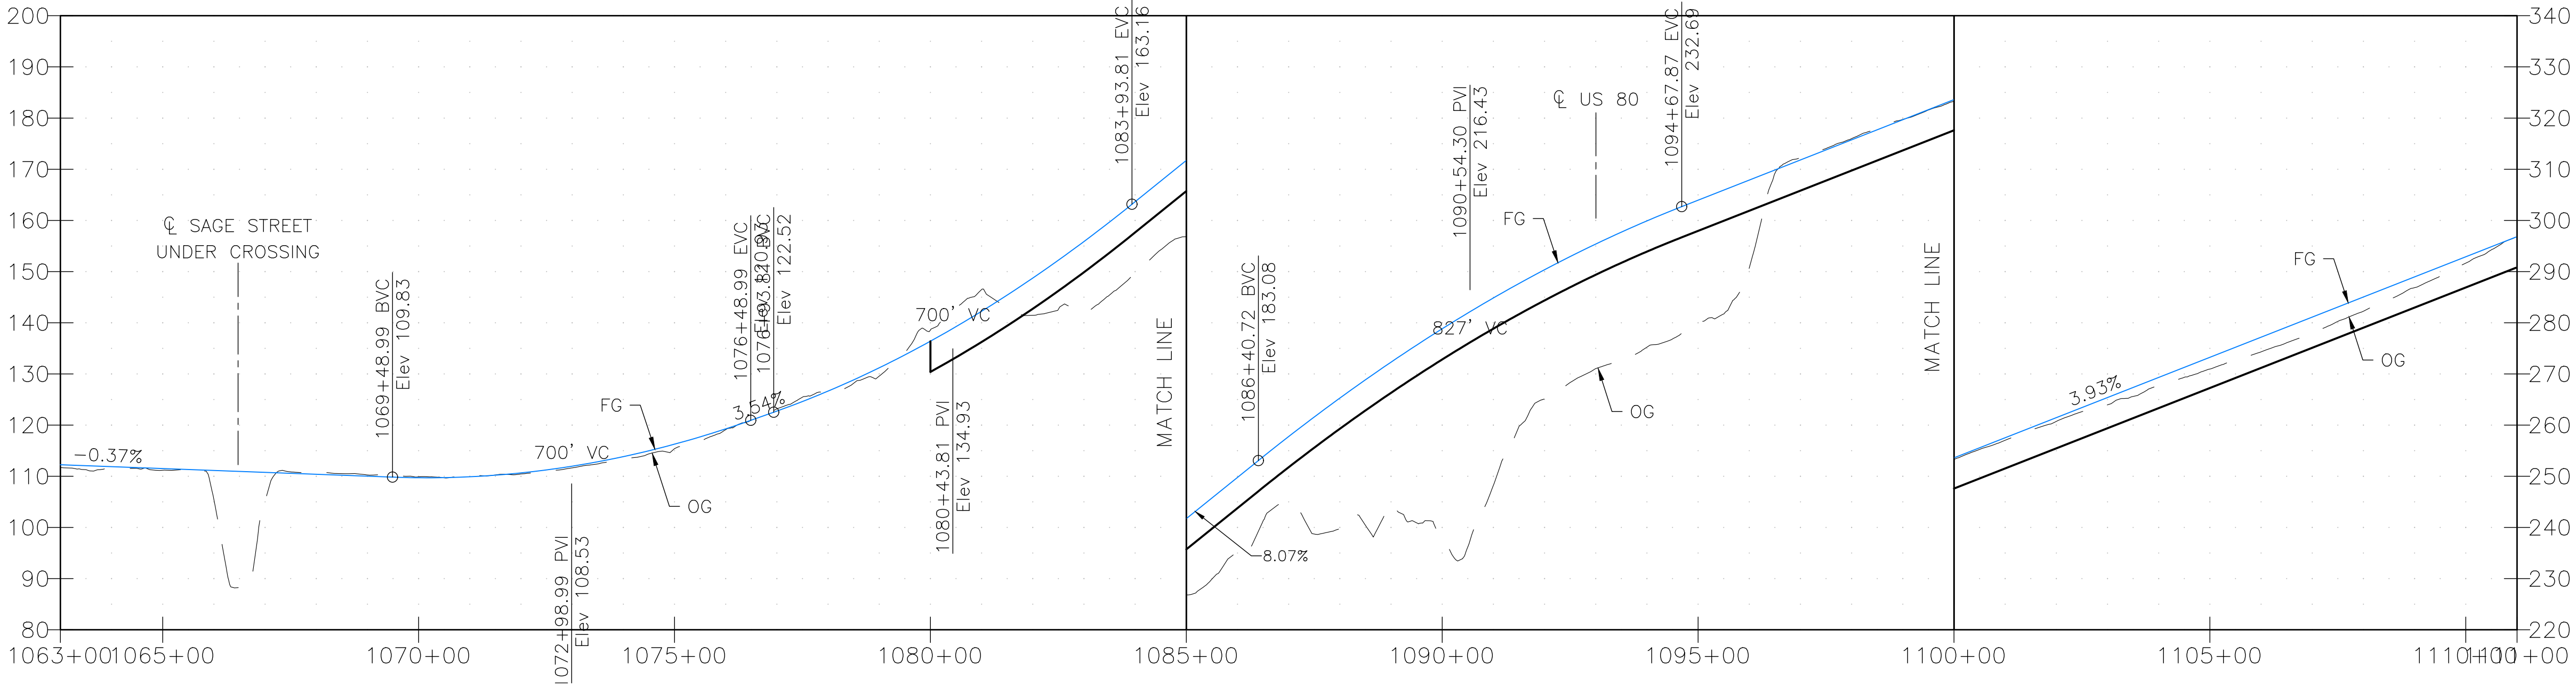

Dist	COUNTY	ROUTE	POST MILES TOTAL PROJECT	SHEET No.	TOTAL SHEETS
04	SONOMA SOL	37	—		

REGISTERED CIVIL ENGINEER

DATE

PLANS APPROVAL DATE

REGISTERED PROFESSIONAL ENGINEER

THE STATE OF CALIFORNIA OR ITS OFFICERS
OR AGENTS SHALL NOT BE RESPONSIBLE FOR
THE ACCURACY OR COMPLETENESS OF SCANNED
COPIES OF THIS PLAN SHEET.

No. C000000

Exp. 12/31/21

CIVIL

STATE OF CALIFORNIA

BORDER LAST REVISED 7/2/2010

USERNAME ==> \$USER
DGN FILE ==> \$REQUEST

RELATIVE BORDER SCALE
IS IN INCHES

0 1 2 3

UNIT 2227

PROJECT NUMBER & PHASE

0816000076

SR 37 Alt 5/6 Plan and Profile PP-19

LAST REVISION
00-00-00
DATE PLOTTED ==> \$DATE
TIME PLOTTED ==> \$TIME