Alt 1C

EB RIGHT IN/RIGHT OUT AND SKEWED PONDORADO RD UC

ED 50 - 03-4E6200
PM 21.95/24.25

LEGEND:
- STATE RIGHT OF WAY LINE
- ROADWAY WIDENING FILL AREA
- CUT, WALL OR SLOPE 1:2 (OR WILDER)
- BIKE PATH
- CONTINUOUS CONCRETE CENTER BARRIER

PONDORADO ROAD UC RENDERING

INCOMPLETE PLANS FOR DESIGN STUDY ONLY

CARSON ROAD
CARSON CT
5 MILE ROAD
SIERRA BLANCA DR
CAMINO HEIGHTS DR
VISTA TIERRA DR
PIEDMONT DR
CAMINO HILLS DR
GOLDEN CHAIN DR
PONDORADO RD
PONDORADO ROAD UC
Br No. 25-00XX
EL DORADO HIGH SCHOOL
EAST CAMPUS

0 1 2 3

ALTERNATIVE 1C LAYOUT SHEET
SCALE: 1" = 100'

Google earth

Alt 4.50-A

EB LOOP OFF RAMP
AND 3 LEG INTERSECTION

ED 50 - 03-4E6200
PM 21.95/24.25

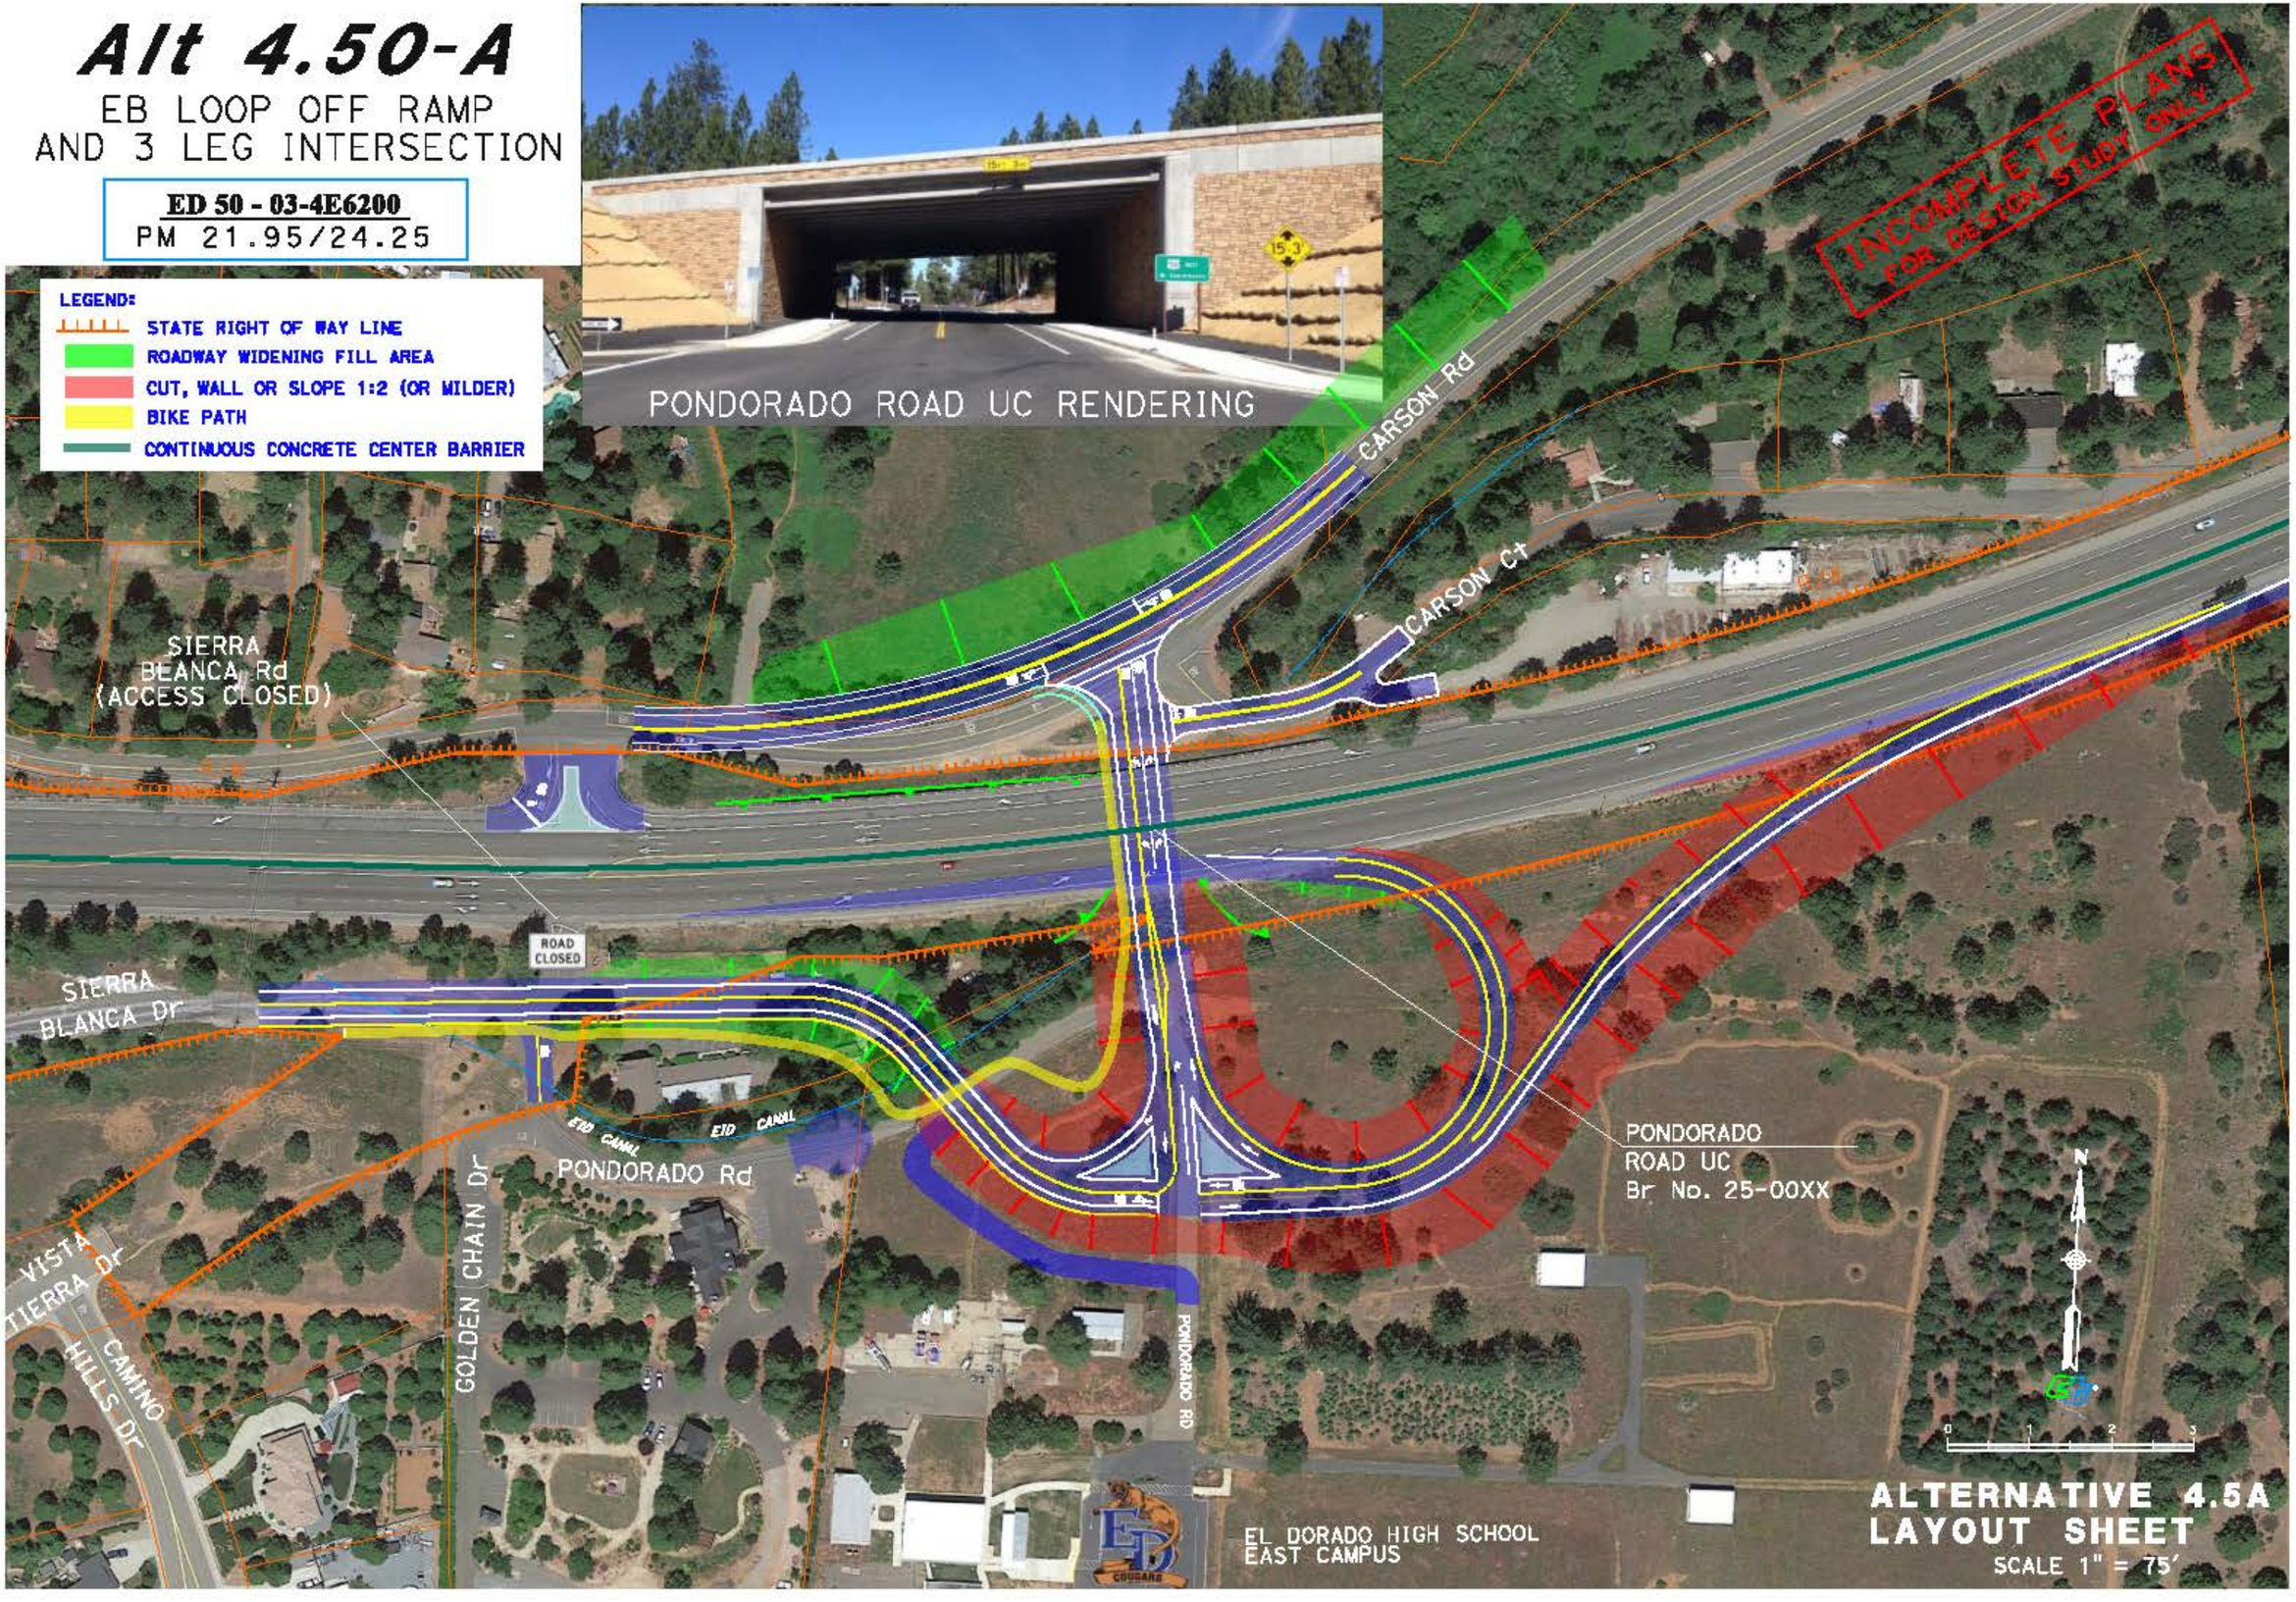

Alt 4.50-B

EB LOOP OFF RAMP
AND 3 LEG INTERSECTION

ED 50 - 03-4E6200
PM 21.95/24.25

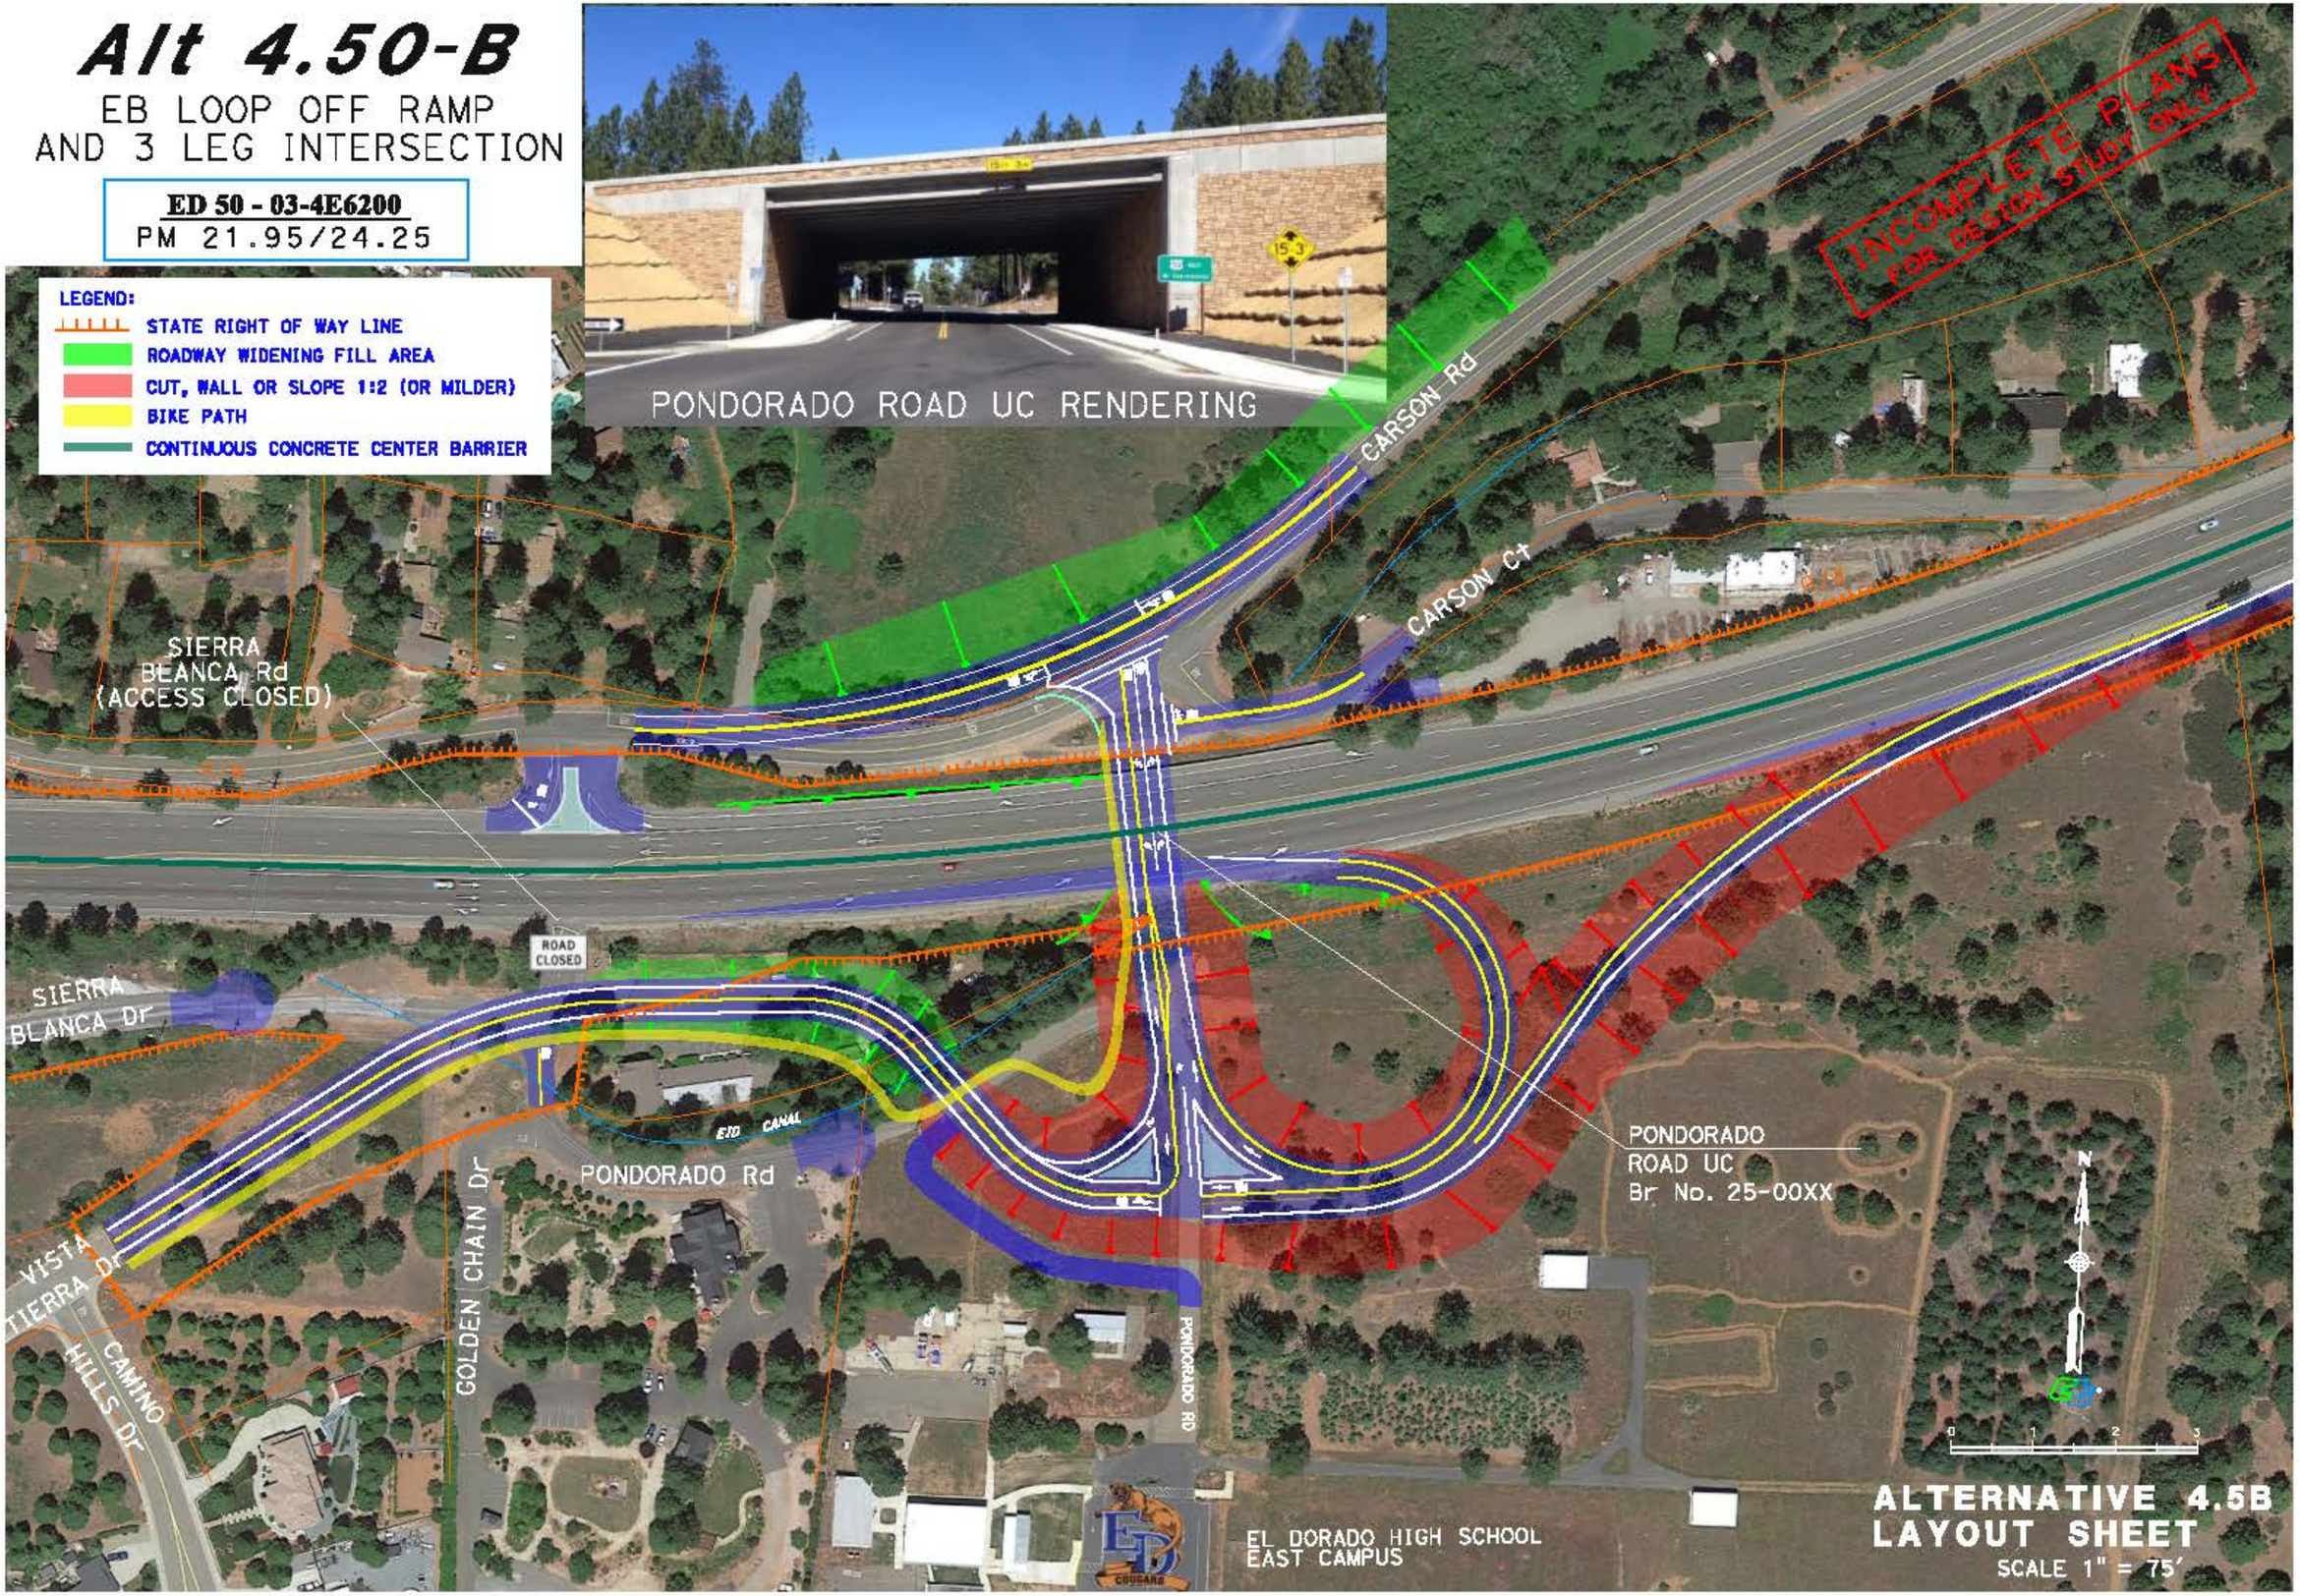

Alt 4.60-A

EB ROUNDABOUT
& LOCAL CONNECTIONS

ED 50 - 03-4E6200
PM 21.95/24.25

LEGEND:
- STATE RIGHT OF WAY LINE
- ROADWAY WIDENING FILL AREA
- CUT, WALL OR SLOPE 1:2 (OR MILDER)
- BIKE PATH
- CONTINUOUS CONCRETE CENTER BARRIER

PONDORADO ROAD UC RENDERING

INCOMPLETE PLANS
FOR DESIGN STUDY ONLY

CARSON Rd

CARSON Ct

SIERRA BLANCA Rd
(ACCESS CLOSED)

ROAD CLOSED

SIERRA BLANCA Dr

CAMINO HEIGHTS Dr

ELEV 2960

PONDORADO ROAD UC
Br No. 25-00XX

EID CANAL

EID CANAL

PONDORADO Rd

GOLDEN CHAIN Dr

VISTA TIERRA Dr

CAMINO HILLS Dr

PONDORADO RD

EL DORADO HIGH SCHOOL
EAST CAMPUS

0 1 2 3

ALTERNATIVE 4.6A
LAYOUT SHEET

SCALE 1" = 75'

Alt 4.60-B

EB ROUNDABOUT
& LOCAL CONNECTIONS

ED 50 - 03-4E6200
PM 21.95/24.25

LEGEND:
- STATE RIGHT OF WAY LINE
- ROADWAY WIDENING FILL AREA
- CUT, WALL OR SLOPE 1:2 (OR MILDER)
- BIKE PATH
- CONTINUOUS CONCRETE CENTER BARRIER

INCOMPLETE PLANS
FOR DESIGN STUDY ONLY

SIERRA BLANCA Rd
(ACCESS CLOSED)

ROAD CLOSED

CARSON Rd

CARSON Ct

SIERRA BLANCA Dr

CAMINO HEIGHTS Dr

VISTA TIERRA Dr

CAMINO HILLS Dr

GOLDEN CHAIN Dr

PONDORADO Rd

EID CANAL

ELEV 2960

PONDORADO ROAD UC
Br No. 25-00XX

PONDORADO RD

EL DORADO HIGH SCHOOL
EAST CAMPUS

0 1 2 3

ALTERNATIVE 4.6B
LAYOUT SHEET

SCALE 1" = 75'