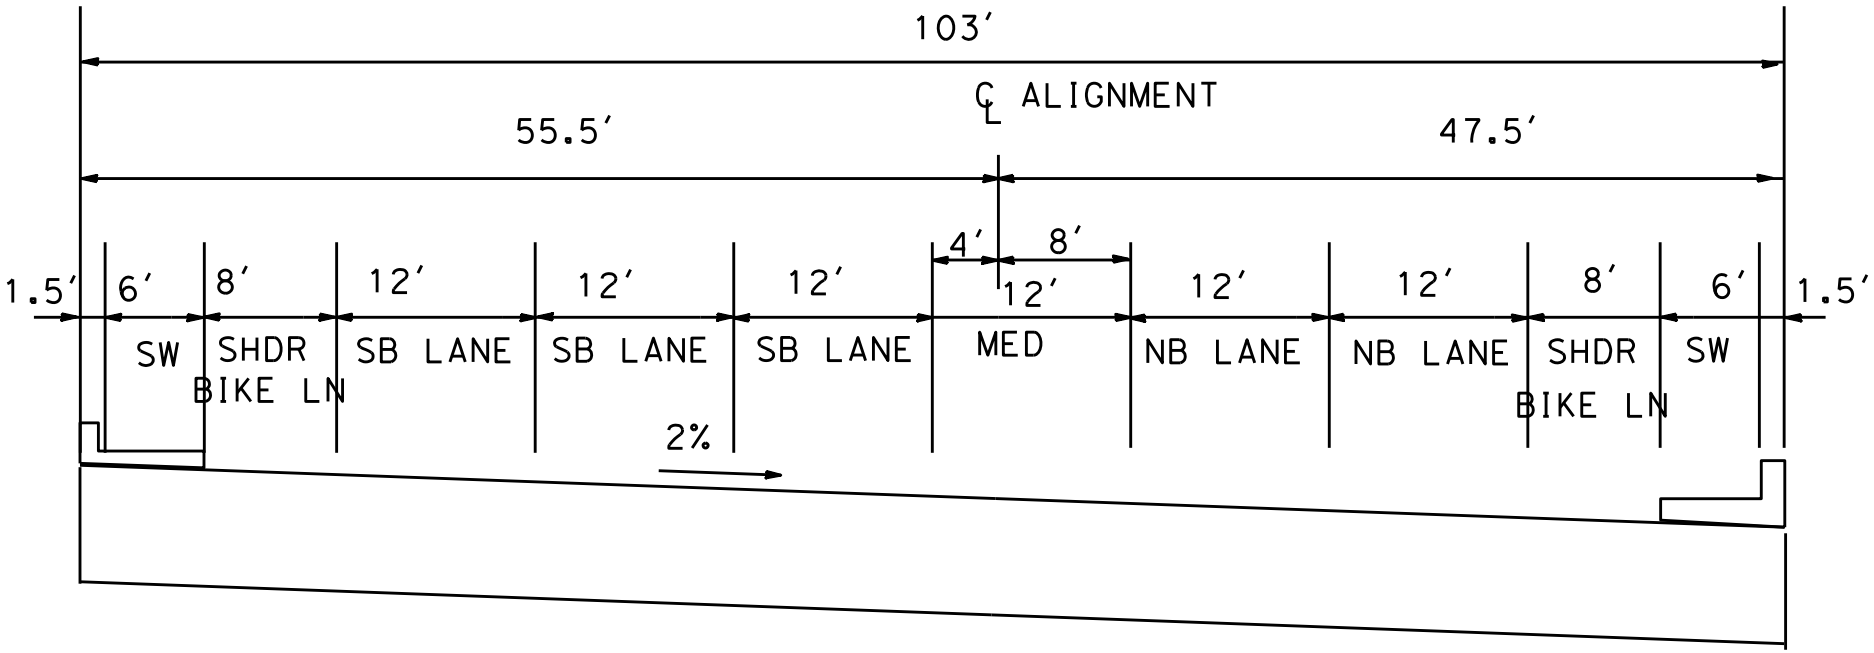LIMITED WIDTH DESIGN
ALAMITOS BAY BRIDGE REPLACEMENT