Attachment 2

Structure for Examples 2 and 3

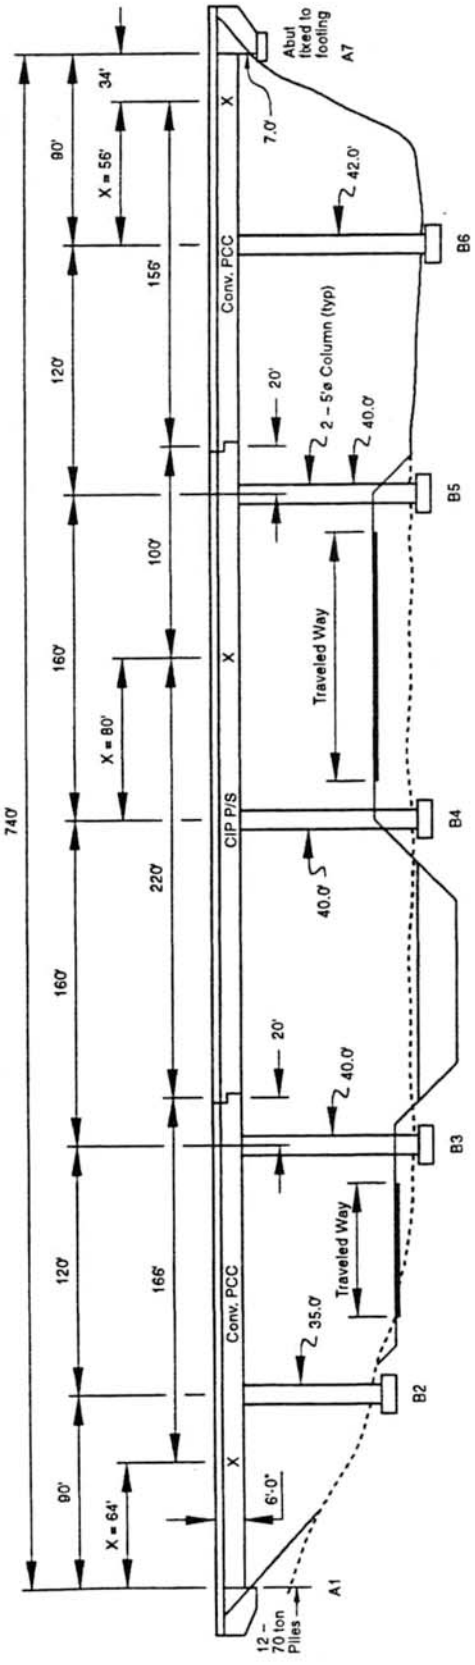

Notes:
Width of Structure = 78'
Diameter of Column = 5'-0"
Point of No Movement = X
Structure Depth = 6'-0"