PLAN
SCALE 1"=200'

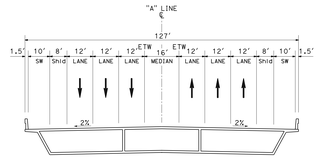

SECTION A-A
SR-710
NTS

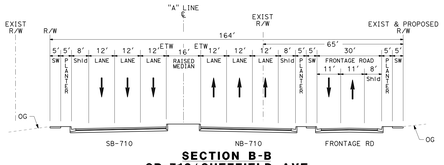

SECTION B-B
SR-710/ SHEFFIELD AVE
NTS

CURVE DATA

No.	R	D	T	L
(1)	2000.00	27°33'54"	490.60	962.20
(2)	20000.00	3°47'45"	662.73	1324.97
(20)	2000.00	5°38'48"	98.63	197.11
(21)	150.00	84°51'38"	137.11	222.16
(23)	300.00	32°35'27"	87.70	168.35
(24)	130.00	103°56'32"	166.22	235.84
(26)	250.00	83°28'16"	223.02	364.21

KEY MAP

LEGEND:
- BRIDGE
- PAVEMENT
- LANDSCAPING
- SIDEWALK
- HISTORIC PROPERTY
- DISTURBANCE LIMIT LINE (DLL)

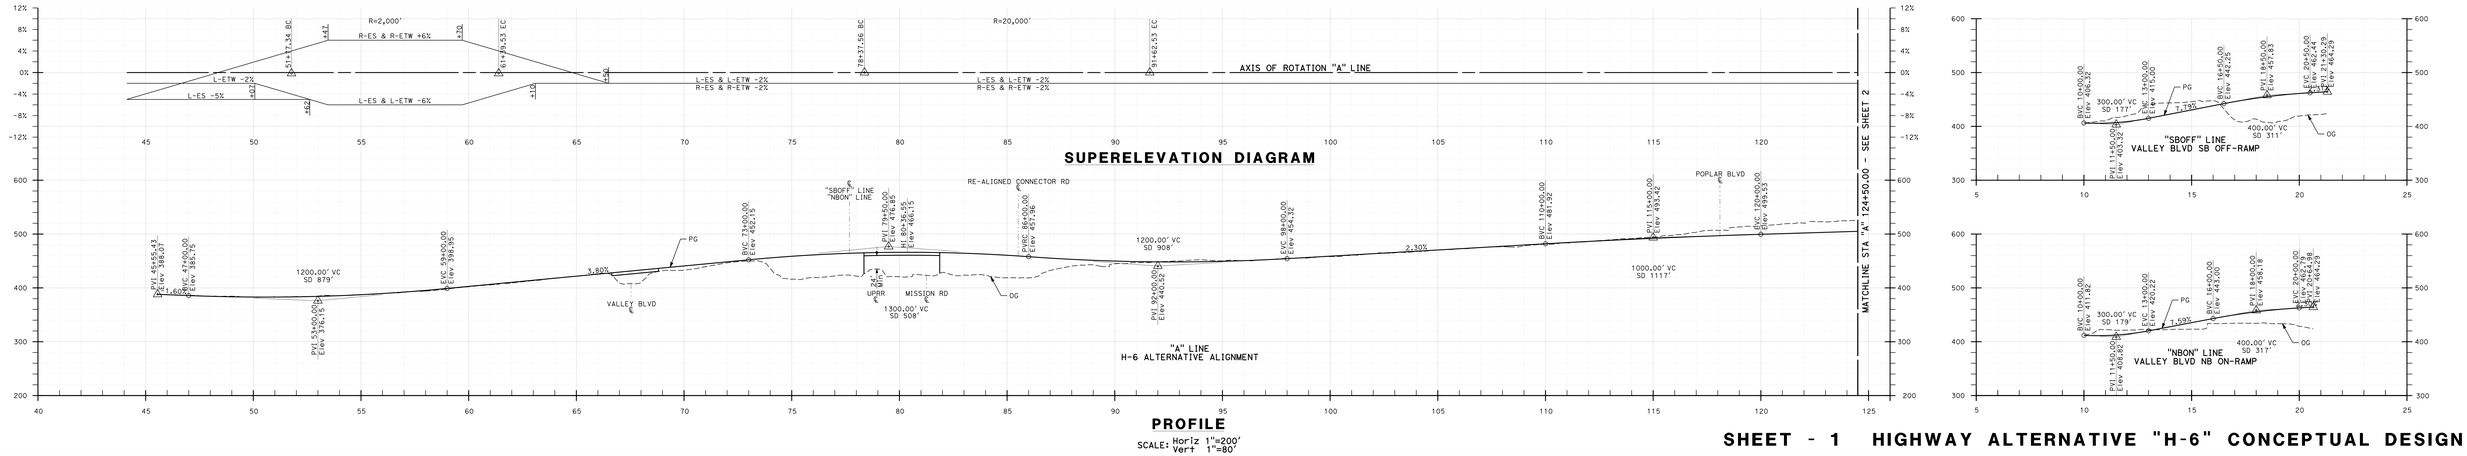

SHEET - 1 HIGHWAY ALTERNATIVE "H-6" CONCEPTUAL DESIGN

Caltrans
100 SOUTH MAIN STREET
LOS ANGELES, CA 90012
CH2MHILL
1000 WILSHIRE BLVD #2170
LOS ANGELES, CA 90017
Metro
ONE GATEWAY PLAZA
LOS ANGELES, CA 90012

710 STUDY
CONCEPTUAL DESIGN

H-6

1 OF 4

DATE: OCT 2012

PLAN
SCALE 1"=200'

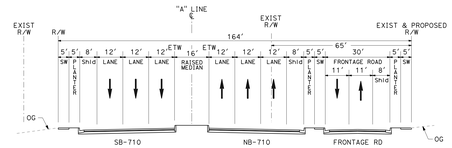

SECTION A-A
SR-710/ SHEFFIELD AVE
NTS

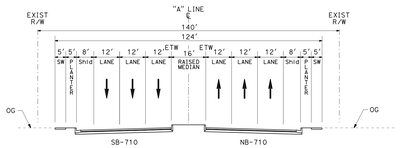

SECTION B-B
SR-710/HUNTINGTON DR
NTS

CURVE DATA				
No.	R	D	T	L
3	220.00	36°47'29"	77.46	148.95
4	900.00	48°10'55"	402.42	756.84
5	1150.00	88°32'42"	1121.16	1777.21

KEY MAP

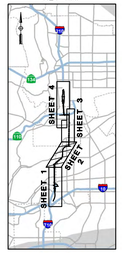

LEGEND:
- BRIDGE
- PAVEMENT
- LANDSCAPING
- SIDEWALK
- HISTORIC PROPERTY
- DISTURBANCE LIMIT LINE (DLL)

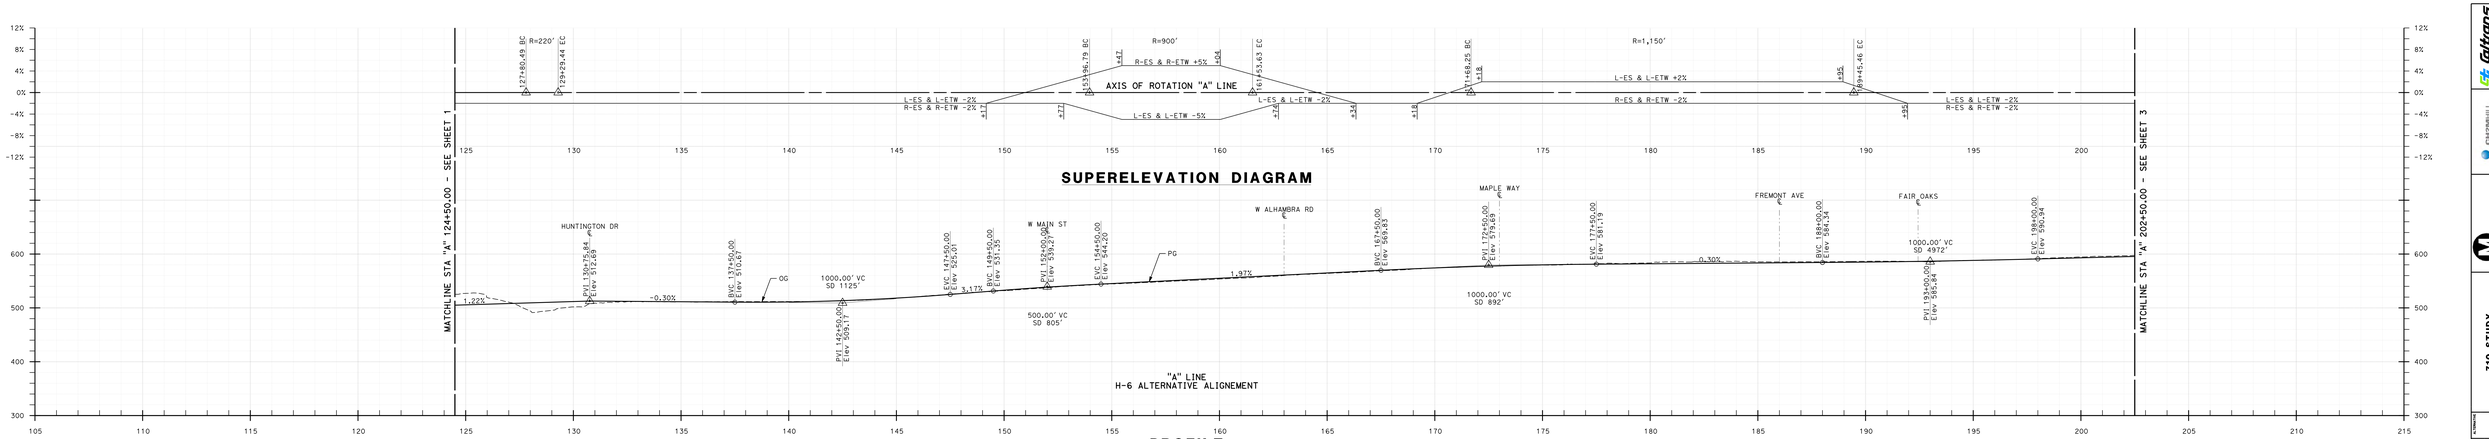

PROFILE
SCALE: Horiz 1"=200'
Vert 1"=80'

SHEET - 2 HIGHWAY ALTERNATIVE "H-6" CONCEPTUAL DESIGN

Caltrans
CH2MHILL
Metro
710 STUDY
CONCEPTUAL DESIGN
ALTERNATIVE H-6
SHEET 2 OF 4
DATE SHOWN: OCT 2012

PLAN
SCALE 1"=200'

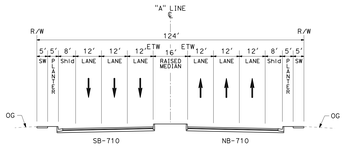

SECTION A-A
SR-710/ FAIR OAKS AVE
NTS

CURVE DATA

No.	R	D	T	L
6	20000.00	1°09'51"	203.18	406.34
7	20000.00	1°09'51"	203.18	406.34

KEY MAP

LEGEND:
- BRIDGE
- PAVEMENT
- LANDSCAPING
- SIDEWALK
- HISTORIC PROPERTY
- DISTURBANCE LIMIT LINE (DLL)

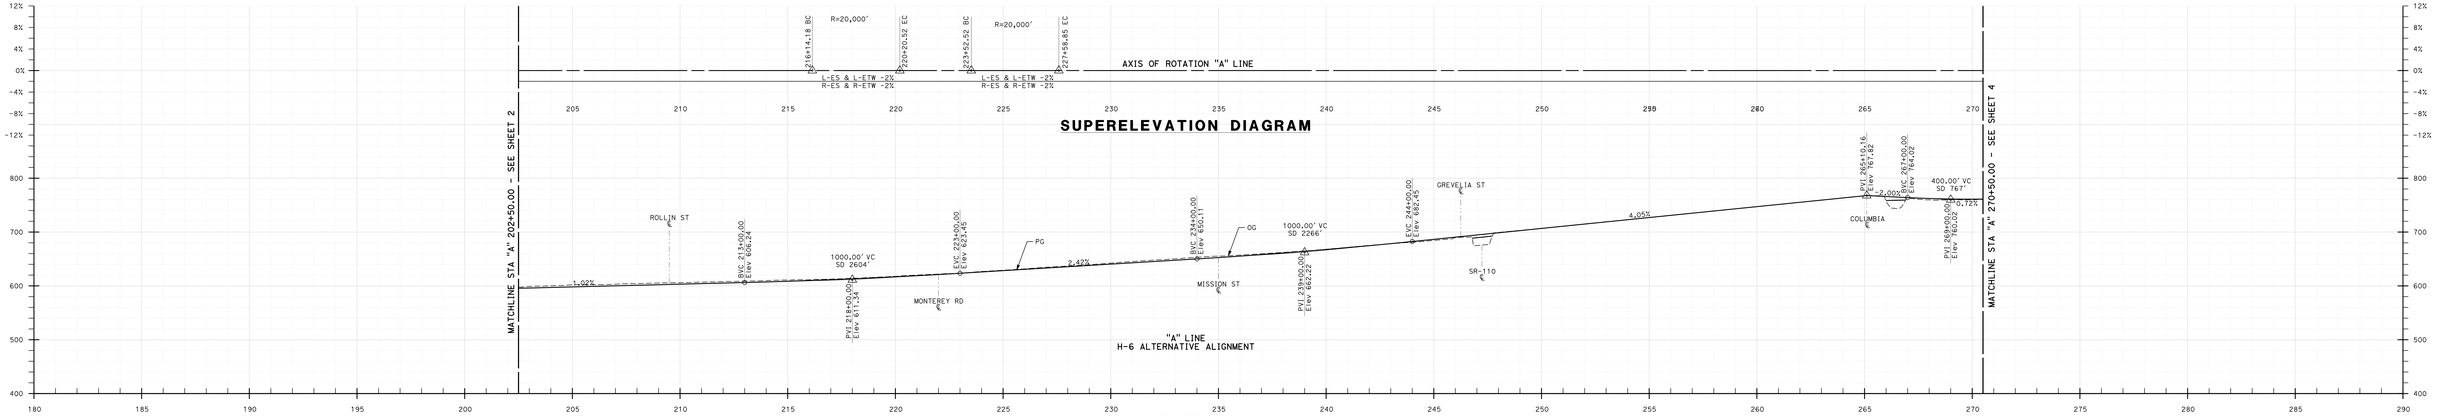

PROFILE
SCALE: Horiz 1"=200'
Vert 1"=80'

Caltrans
CH2MHILL
Metro
710 STUDY
CONCEPTUAL DESIGN
H-6
3 OF 4
OCT 2012

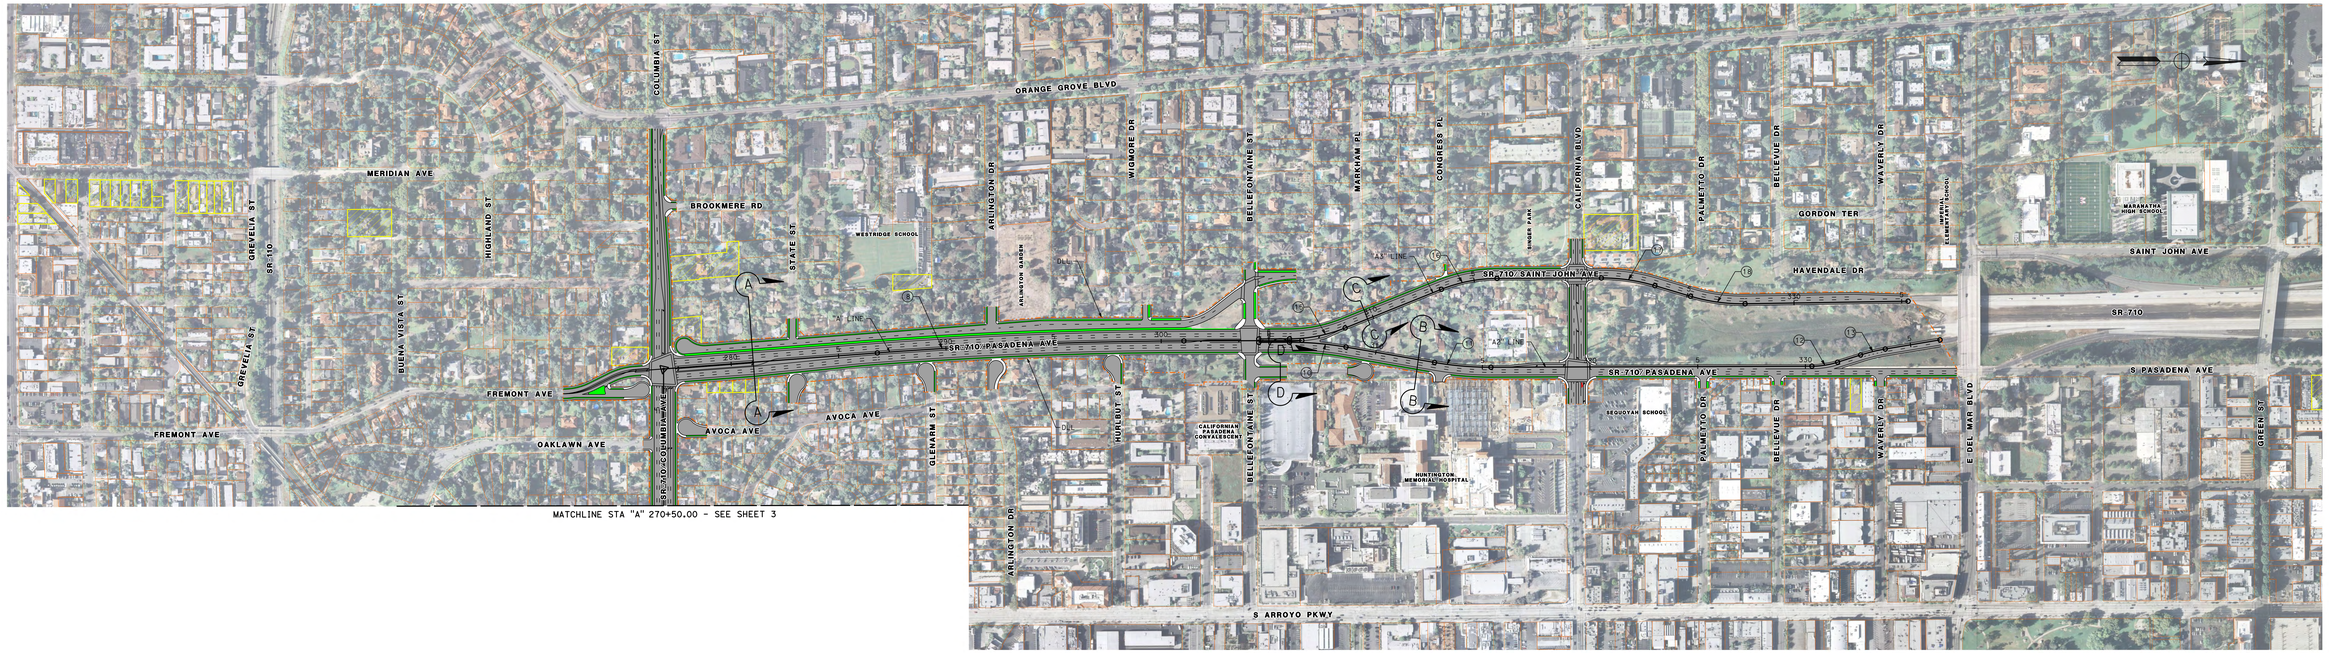

MATCHLINE STA "A" 270+50.00 - SEE SHEET 3

PLAN

SCALE 1"=200'

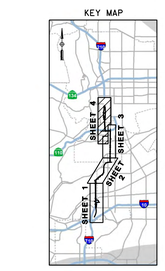

LEGEND:

- BRIDGE
- PAVEMENT
- LANDSCAPING
- SIDEWALK
- HISTORIC PROPERTY
- DISTURBANCE LIMIT LINE (DLL)

CURVE DATA

No.	R	D	T	L
(13)	1500.00	10°04'10"	132.15	263.62
(1)	1500.00	10°02'58"	131.89	263.10
(12)	400.00	17°20'23"	60.99	121.05
(11)	842.00	8°01'59"	59.12	118.05
(10)	700.00	21°40'47"	134.04	264.87
(15)	700.00	21°38'05"	133.75	264.32
(17)	858.00	16°49'05"	126.84	251.85
(18)	842.00	17°28'33"	129.41	256.82

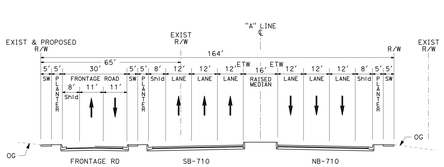

SECTION A-A
SR-710/PASADENA AVE

NTS

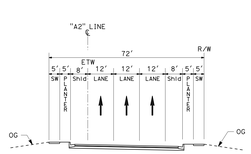

SECTION B-B
SR-710/PASADENA AVE

NTS

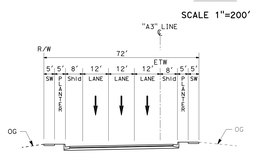

SECTION C-C
SR-710/ST JOHN AVE

NTS

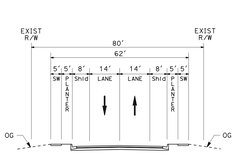

SECTION D-D
PASADENA AVE

NTS

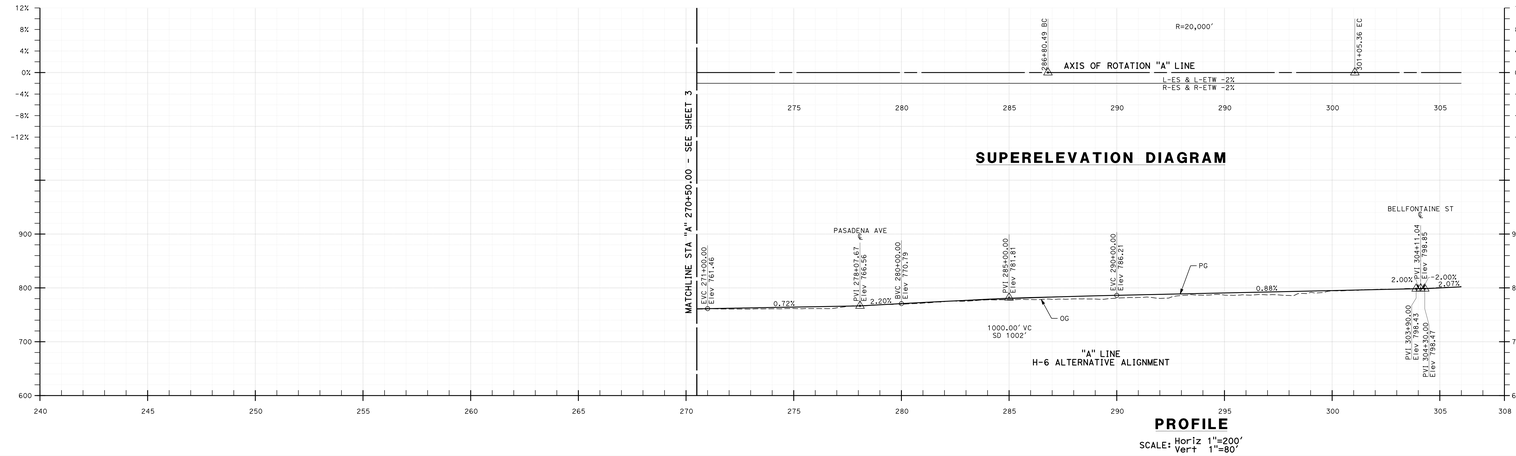

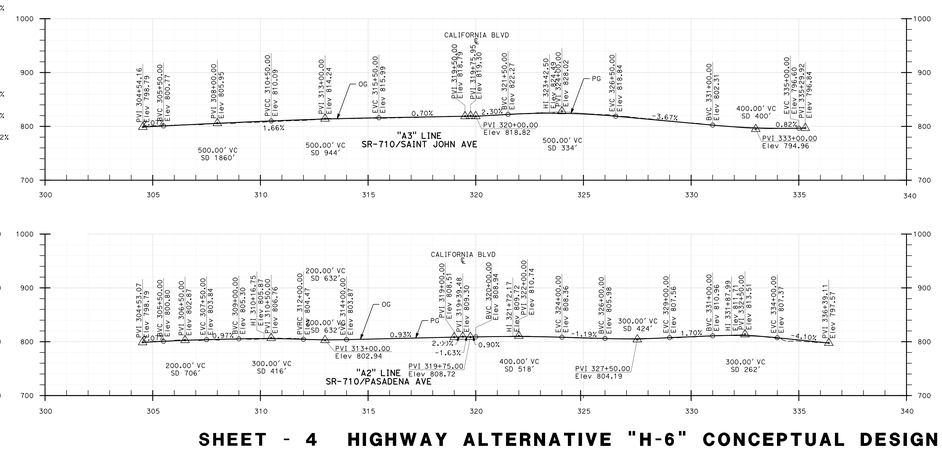

SHEET - 4 HIGHWAY ALTERNATIVE "H-6" CONCEPTUAL DESIGN

Caltrans
100 SOUTH MAIN STREET
LOS ANGELES, CA 90012

CH2MHILL
1000 WILSHIRE BLVD #2100
LOS ANGELES, CA 90017

Metro
ONE GATEWAY PLAZA
LOS ANGELES, CA 90012

710 STUDY
CONCEPTUAL DESIGN

H-6

SHEET 4 OF 4

DATE SHOWN
OCT 2012