BRT ALTERNATIVE

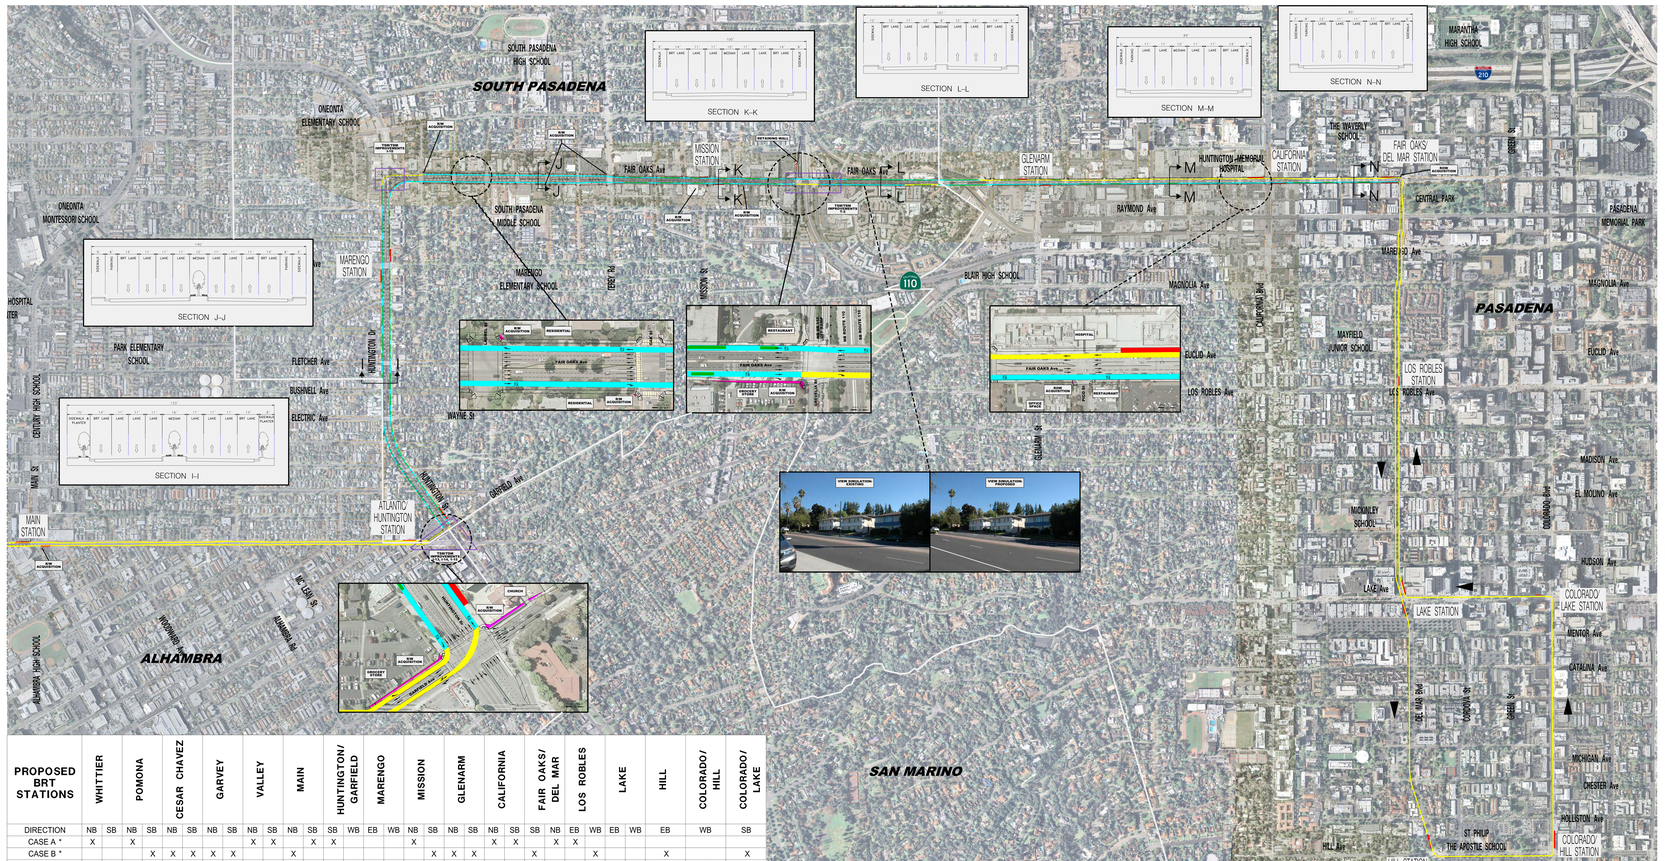

PROPOSED BRT STATIONS	WHITTIER		POMONA		CESAR CHAVEZ		GARVEY		VALLEY		MAIN		HUNTINGTON / GARFIELD		MARENGO		MISSION		GLENARM		CALIFORNIA		FAIR OAKS/ DEL MAR		LOS ROBLES		LAKE		HILL	COLORADO / HILL	COLORADO / LAKE
DIRECTION	NB	SB	NB	SB	NB	SB	NB	SB	NB	SB	NB	SB	WB	EB	WB	NB	SB	NB	SB	NB	SB	NB	SB	EB	WB	EB	WB	EB	WB	EB	WB	SB
CASE A *	X		X						X	X		X	X				X				X	X		X	X						
CASE B *				X	X	X	X	X			X					X	X	X				X			X				X		X
CASE C *		X												X	X	X										X	X		X		

*REFER TO STATION CONCEPTS & DETAILS

LEGEND:

- BRT LANE
- SHARED BRT LANE WITH THROUGH TRAFFIC & RIGHT TURN MOVEMENTS
- PROPOSED BRT STATION LOCATION
- AFFECTED ON-STREET PARKING
- EXISTING RIGHT-OF-WAY (R/W)
- CITY BOUNDARY
- RIGHT-OF-WAY (R/W) ACQUISITION
- PROPOSED RETAINING WALL
- TSM/TDM IMPROVEMENT

SCALE: 1" = 400'

STATION CONCEPTS

STATION: CASE A

8 FT SIDEWALKS/LOWER PATRONAGE/ADJACENT PROPERTY CONFLICTS

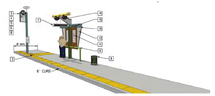

STATION: CASE B

8 FT SIDEWALKS/HIGHER PATRONAGE/ADJACENT PROPERTY WITH SETBACKS

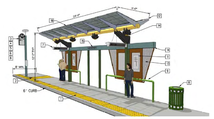

STATION: CASE C

GREATER THAN 8 FT SIDEWALKS/HIGHER PATRONAGE/ ADJACENT PROPERTY WITH SETBACKS

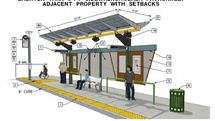

STATION DETAILS

ITEM No.	AMENITIES	STATION CASE A	B	C
1	WARNING STRIP/TRUNCATED DOMES	X	X	X
2	8"X 5'MIN.FRONT DOOR LANDING	X	X	X
3	BUS STOP SIGN (BRT ONLY) WITH BRAILLE SIGN	X	X	X
4	BUS STOP SIGN WITH BRAILLE SIGN AND INFORMATION LOCATOR	X	X	X
5	BUS WAITING SIGNAL WITH BRAILLE SIGN	X	X	X
6	BRAND SIGN	X	X	X
7	VARIABLE MESSAGE SIGN (NEXT BUS ARRIVAL) WITH PUBLIC ADDRESS SYSTEM	X	X	X
8	TRASH RECEPTABLE	X	X	X
9	LEANING RAIL	X	X	X
10	BENCH ONLY	-	-	X
11	ROUTE MAP	X	X	X
12	CANOPY	-	-	X
13	WIND SCREEN	-	-	X
14	LIGHTING	X	X	X
15	STATION ID	X	X	X
16	WAY FINDING SIGN	X	X	X
17	ADVERTISING PANEL	-	X	X
18	SOLAR POWER PANELS	-	X	X

TYPICAL LANDSCAPE CONCEPTS

HUNTINGTON DRIVE

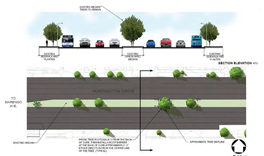

FAIR OAKS AVENUE WITH RAISED MEDIAN

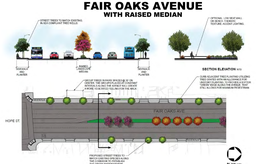

FAIR OAKS AVENUE WITHOUT RAISED MEDIAN

L-2