TYPICAL SIDEWALK CROSS SECTION

SCALE AS SHOWN

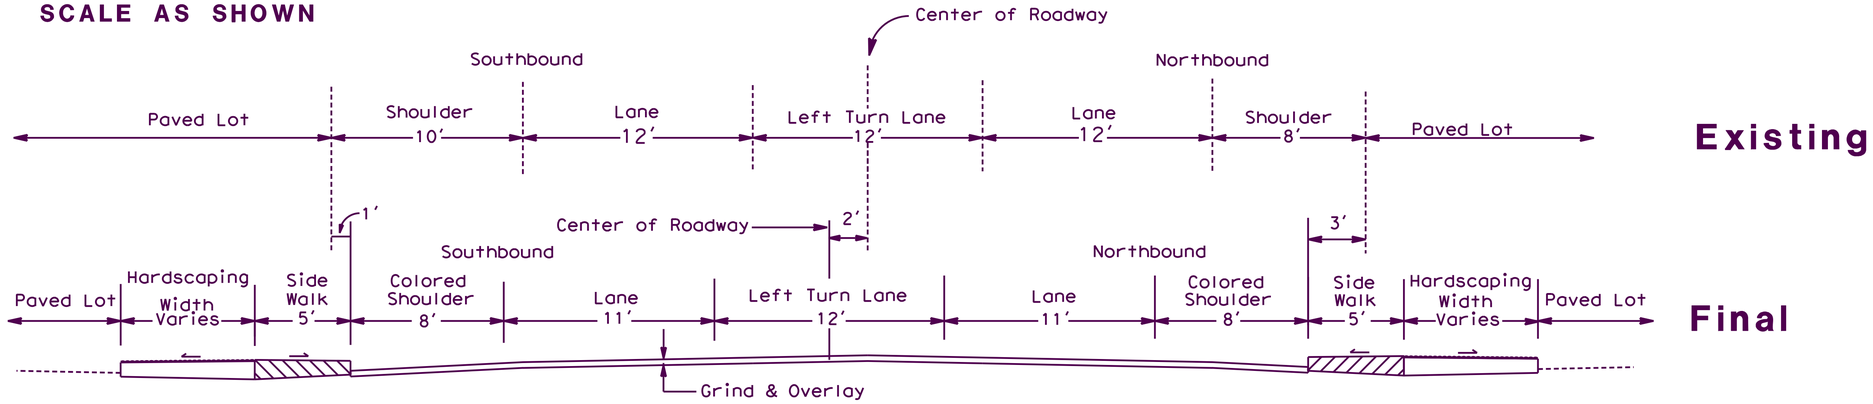

ROUTE 199
PM 5.68 to PM 5.75

TYPICAL CROSS SECTION OUTSIDE OF SIDEWALK AREA

SCALE AS SHOWN

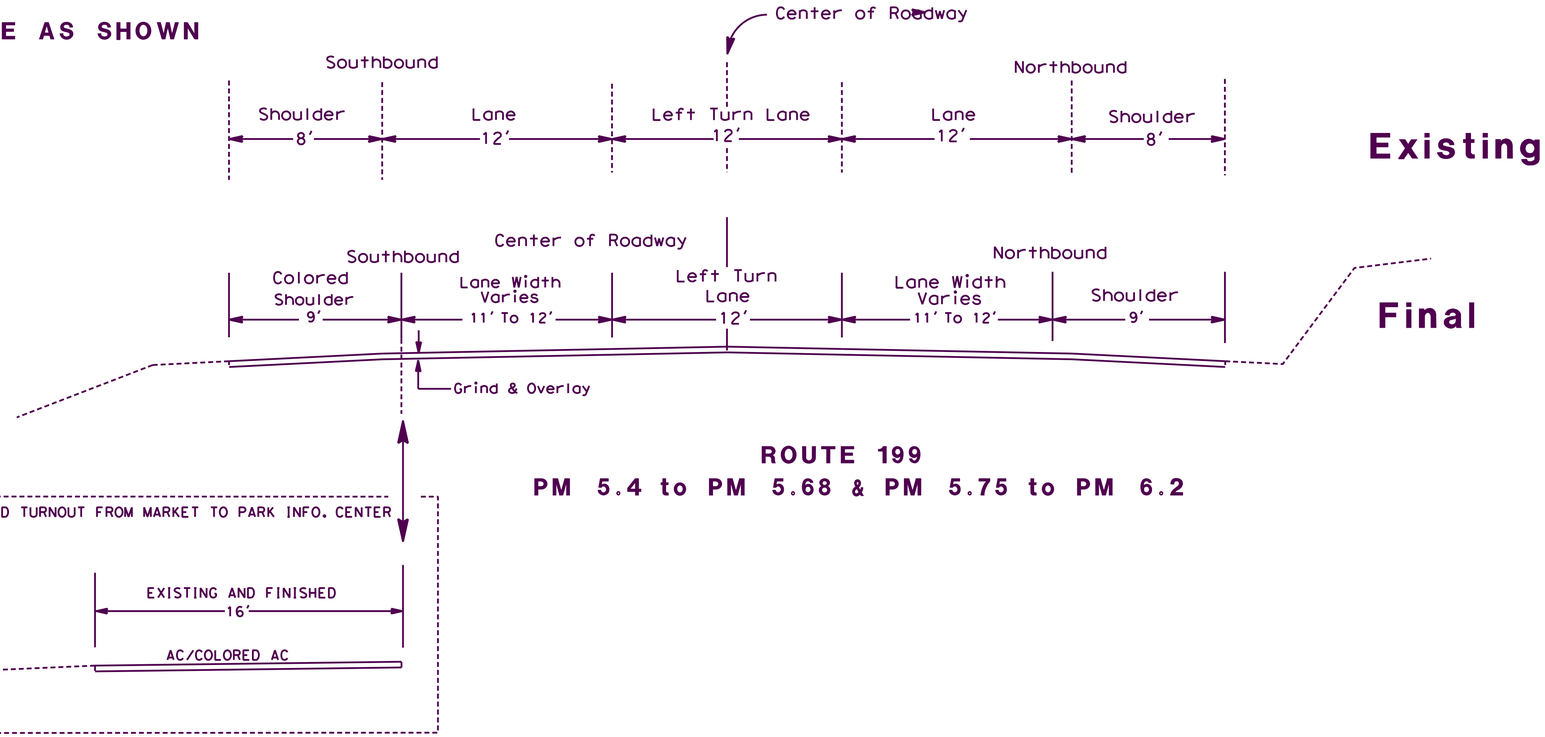

ROUTE 199
PM 5.4 to PM 5.68 & PM 5.75 to PM 6.2