DIST	COUNTY	ROUTE	PROJECT NO.	SHEET NO.	TOTAL SHEETS
11	SD	905,805	Var	87	180

REGISTERED CIVIL ENGINEER DATE

7-22-02

PLANS APPROVAL DATE

W R LOPEZ
No. C 58085
Exp. 6-30-06
CIVIL

Caltrans Metric

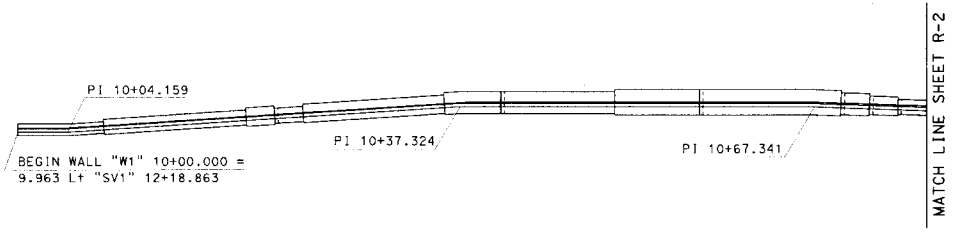

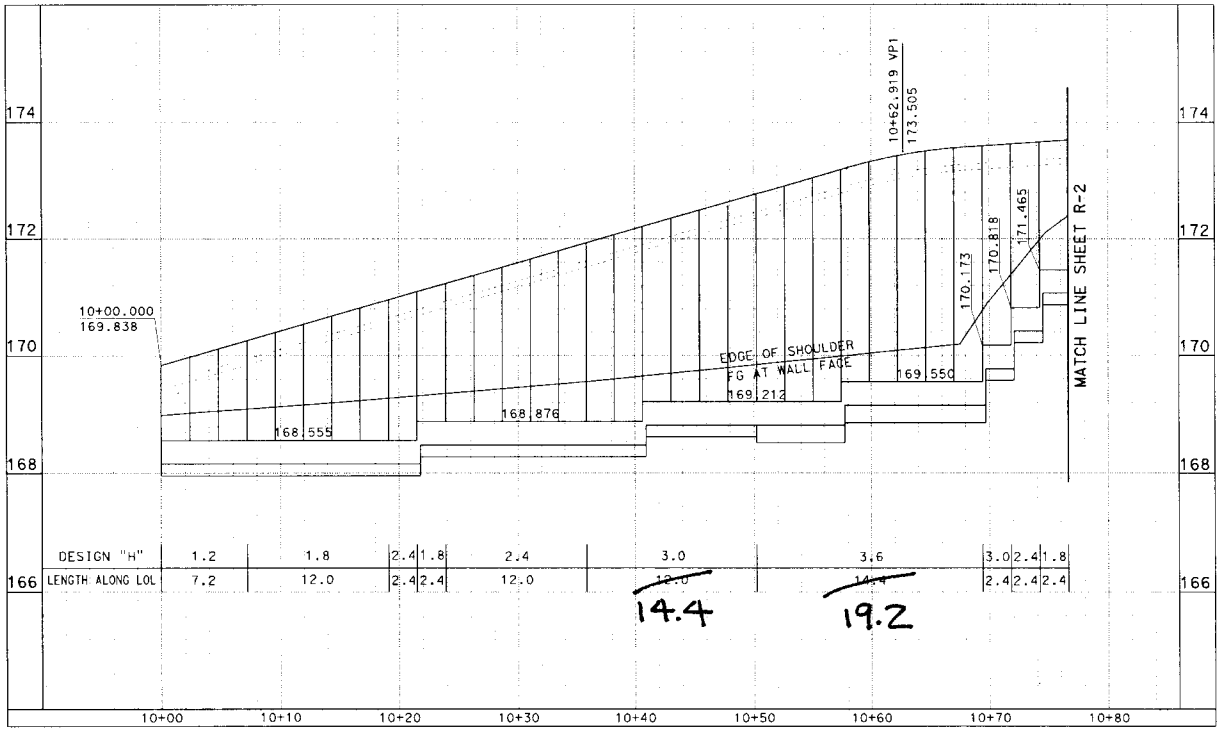

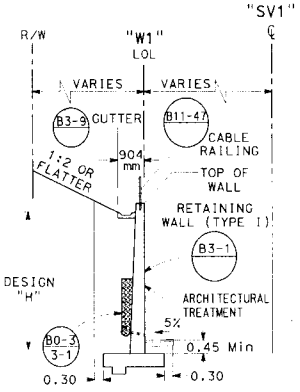

TYPICAL SECTION

NO SCALE

PRELIMINARY PLANS FOR BIDDING PURPOSES ONLY

ALL DIMENSIONS ARE IN METERS UNLESS OTHERWISE SHOWN

RETAINING WALL PLAN AND DETAILS "W1"

SCALE AS SHOWN

R-1

STATE OF CALIFORNIA - DEPARTMENT OF TRANSPORTATION

Caltrans PROJECT DEVELOPMENT

PROJECT ENGINEER W. R. LOPEZ

CALCULATED/DESIGNED BY

CHECKED BY

DATE REVISED BY

DATE REVISED

BIDDER INQUIRY #12
9/5/2
11-091804