I-8 Rehab Projects Contractors and Industry Outreach

Come Join Us for the I-8 Rehab Projects Event

Caltrans is preparing for major transportation construction projects in Imperial County, so it's teaming with local partners in hosting a Business Outreach Event!

Who: Contractors, Sub-Contractors, and Industry Representatives

What: Detailed Information of Upcoming Projects and How You Can Participate

When: Thursday, June 18, 8:30 a.m. - Networking, 9 a.m. to 12:15 p.m. - Event

Where: Imperial Valley College, Bld. 2700, 380 East Aten Road, Imperial, CA

Register: www.imperialvalleyoutreach.eventbrite.com

Representatives from several public agencies will be in attendance to share business opportunities. Additional details are available at http://www.dot.ca.gov/dist11/ads/I-8RehabOutreach.pdf

ICTC IMPERIAL COUNTY TRANSPORTATION COMMISSION

SBA U.S. Small Business Administration

Caltrans

DGS GENERAL SERVICES

IVEDC IMPERIAL VALLEY ECONOMIC DEVELOPMENT CORPORATION

For more information, contact the Caltrans Small Business Outreach Program, (619) 220 7338.

I-8 Rehab Projects Contractors and Industry Outreach

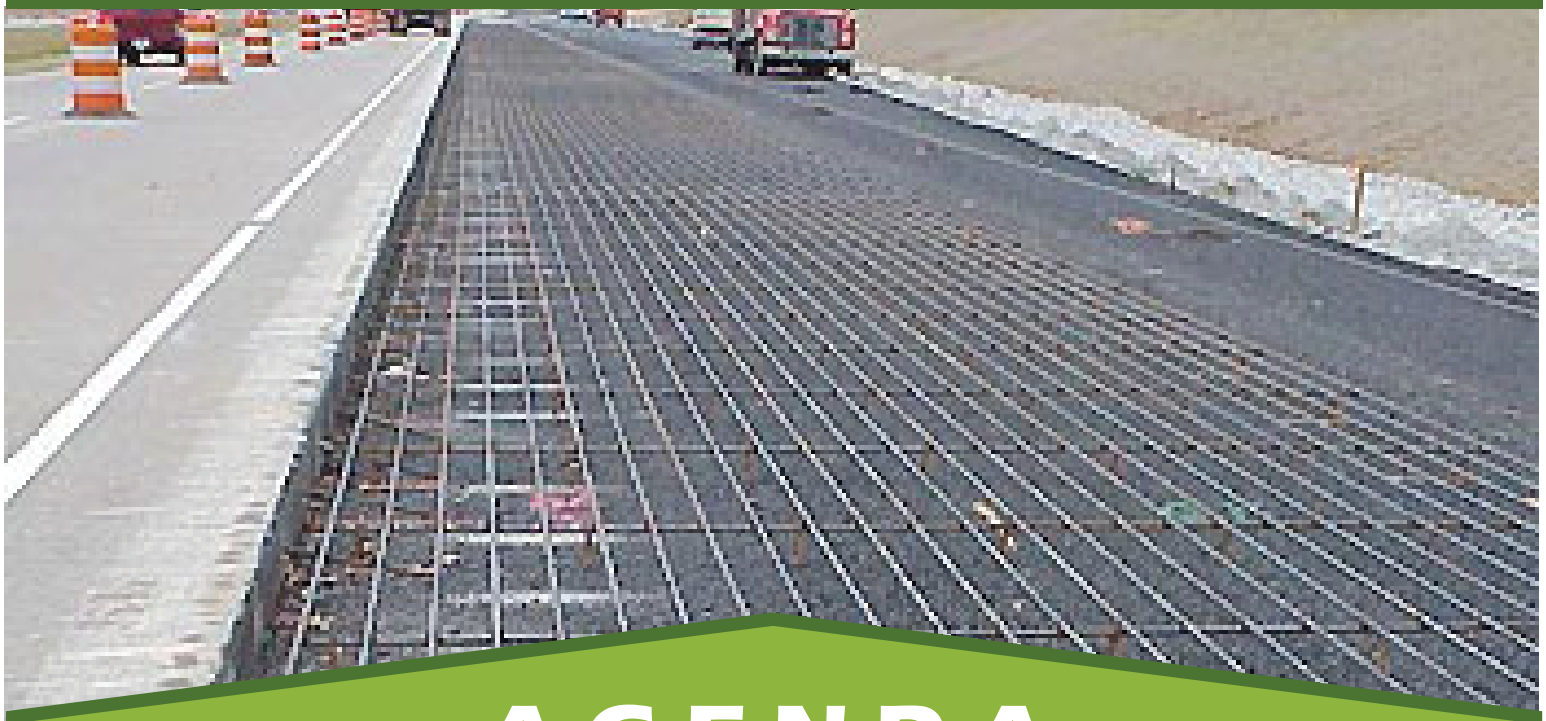

AGENDA

9:15 a.m. – 9:20 a.m.	Dr. Victor Jaime - Presidnet/Superintendent, Imperial Valley College	Welcome and Introduction
9:20 a.m. – 9:35 a.m.	Ms. Laurie Berman - Caltrans District 11 District Director	Opening Remarks
9:35 a.m. – 9:40 a.m.	Mr. Mark Baza -Imperial County Transportation Commission (ICTC)	Role of ICTC
9:40 a.m. – 9:45 a.m.	Mr. Eusebio Arballo - Chairman of the Board, Imperial Valley Economic Development Center (IVEDC)	Role of IVEDC
9:45 a.m. – 9:50 a.m.	Ms. La Sonja Peisker - Caltrans District 11 Small Business Development Manager	Small Business Certifications and Workshops
9:50 a.m. – 10:00 a.m.	Mr. Amer Bata - Caltrans District 11, Deputy District Director of Construction and Land Surveys	Project Scope

I-8 Rehab Projects Contractors and Industry Outreach

WORKSHOPS

10:15 a.m. to 11:15 a.m.
Continuously Reinforced Concrete Pavement (CRCP)

11:15 a.m. to 12:15 p.m.
Disadvantaged Business Enterprise (DBE) Certification

11:15 a.m. to 12:15 p.m.
Bonding Resources and You

11:15 a.m. to 12:15 p.m.
Small Business (SB) and Disabled Veteran Business Enterprise (DVBE) Certification

Dist	COUNTY	ROUTE	POST MILES TOTAL PROJECT	SHEET No.	TOTAL SHEETS
11	Imp	8	R45.5/R55.0	1	

STATE OF CALIFORNIA

DEPARTMENT OF TRANSPORTATION

PROJECT PLANS FOR CONSTRUCTION ON

STATE HIGHWAY

IN IMPERIAL COUNTY NEAR EL CENTRO
FROM 0.6 MILE WEST OF ANDERHOLT ROAD OVERCROSSING
TO 0.5 MILE EAST OF EAST HIGHLINE CANAL BRIDGE

TO BE SUPPLEMENTED BY STANDARD PLANS DATED 2010

IMPERIAL COUNTY

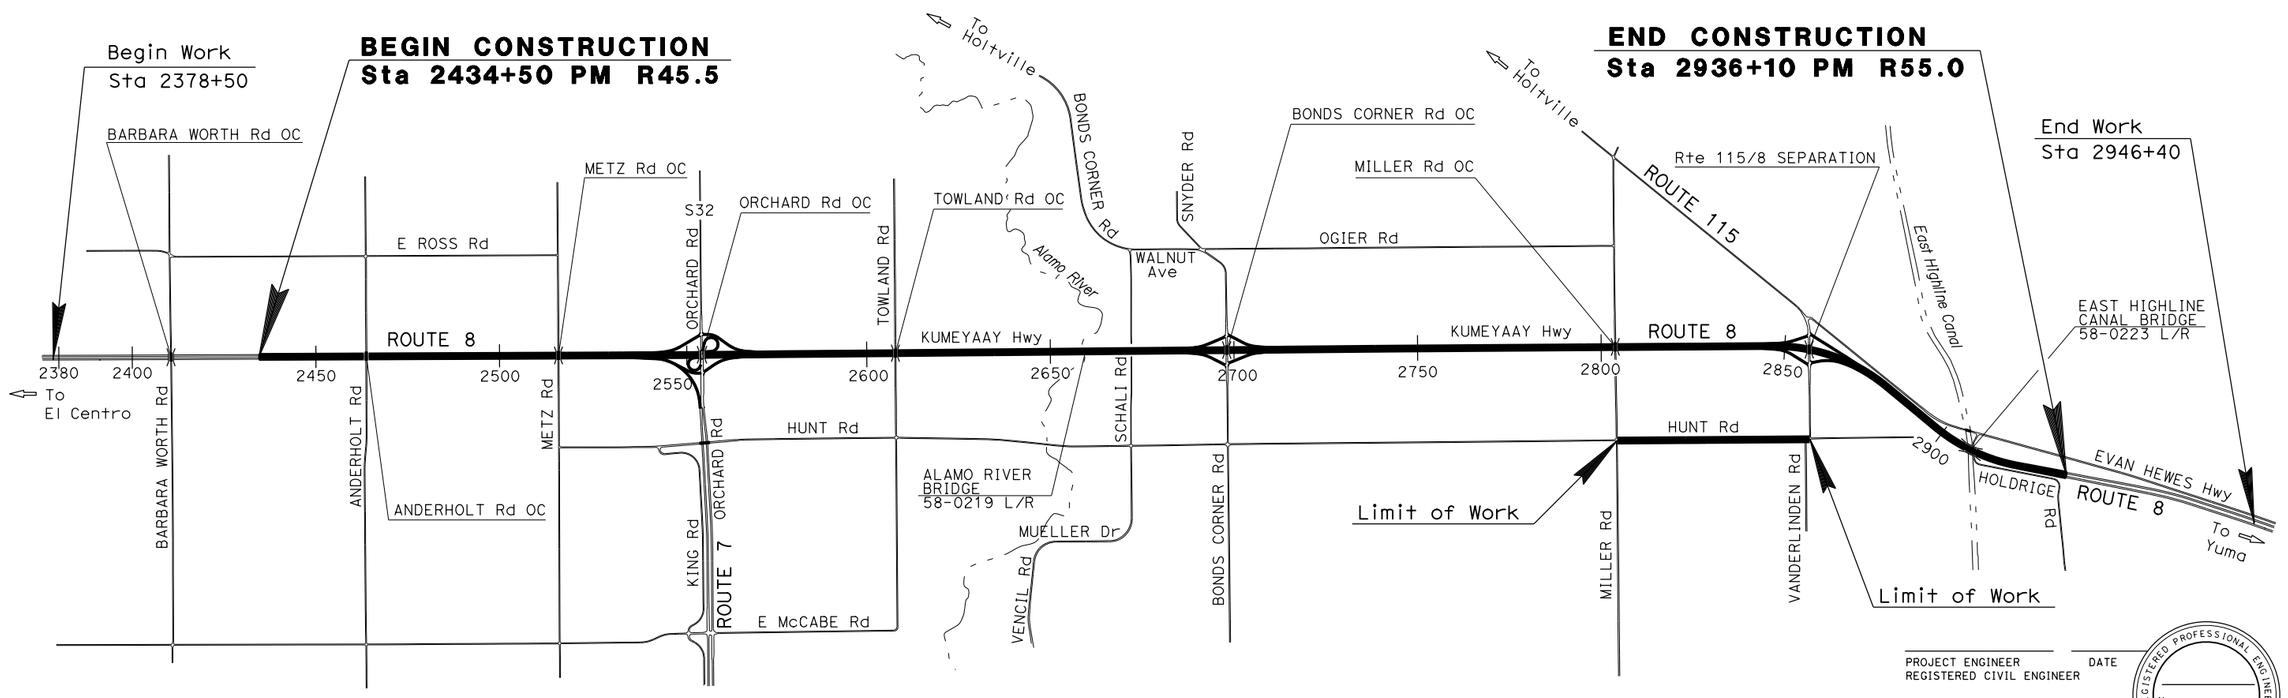

DRAFT
NOT FOR BIDDING PURPOSES

NO SCALE

THE CONTRACTOR SHALL POSSESS THE CLASS (OR CLASSES) OF LICENSE AS SPECIFIED IN THE "NOTICE TO BIDDERS."

PROJECT ENGINEER — DATE
REGISTERED CIVIL ENGINEER

REGISTERED PROFESSIONAL ENGINEER — No. — Exp. — CIVIL — STATE OF CALIFORNIA

PLANS APPROVAL DATE

THE STATE OF CALIFORNIA OR ITS OFFICERS OR AGENTS SHALL NOT BE RESPONSIBLE FOR THE ACCURACY OR COMPLETENESS OF SCANNED COPIES OF THIS PLAN SHEET.

CONTRACT No.	11-413604
PROJECT ID	1113000036

LAST REVISION 03-20-15
DATE PLOTTED => 27-MAR-2015
TIME PLOTTED => 10:52

PROJECT MANAGER
DESIGN ENGINEER

INDEX OF PLANS

STATE OF CALIFORNIA
DEPARTMENT OF TRANSPORTATION

PROJECT PLANS FOR CONSTRUCTION ON
STATE HIGHWAY
IN IMPERIAL COUNTY ABOUT 26 MILES EAST OF EL CENTRO FROM 0.8 MILE WEST OF JUNCTION ROUTE 98 TO 0.6 MILE EAST OF ALL AMERICAN CANAL

TO BE SUPPLEMENTED BY STANDARD PLANS DATED 2010

Dist	COUNTY	ROUTE	POST MILES TOTAL PROJECT	SHEET No.	TOTAL SHEETS
11	Imp	8	R65.0/R74.5		

LOCATION MAP

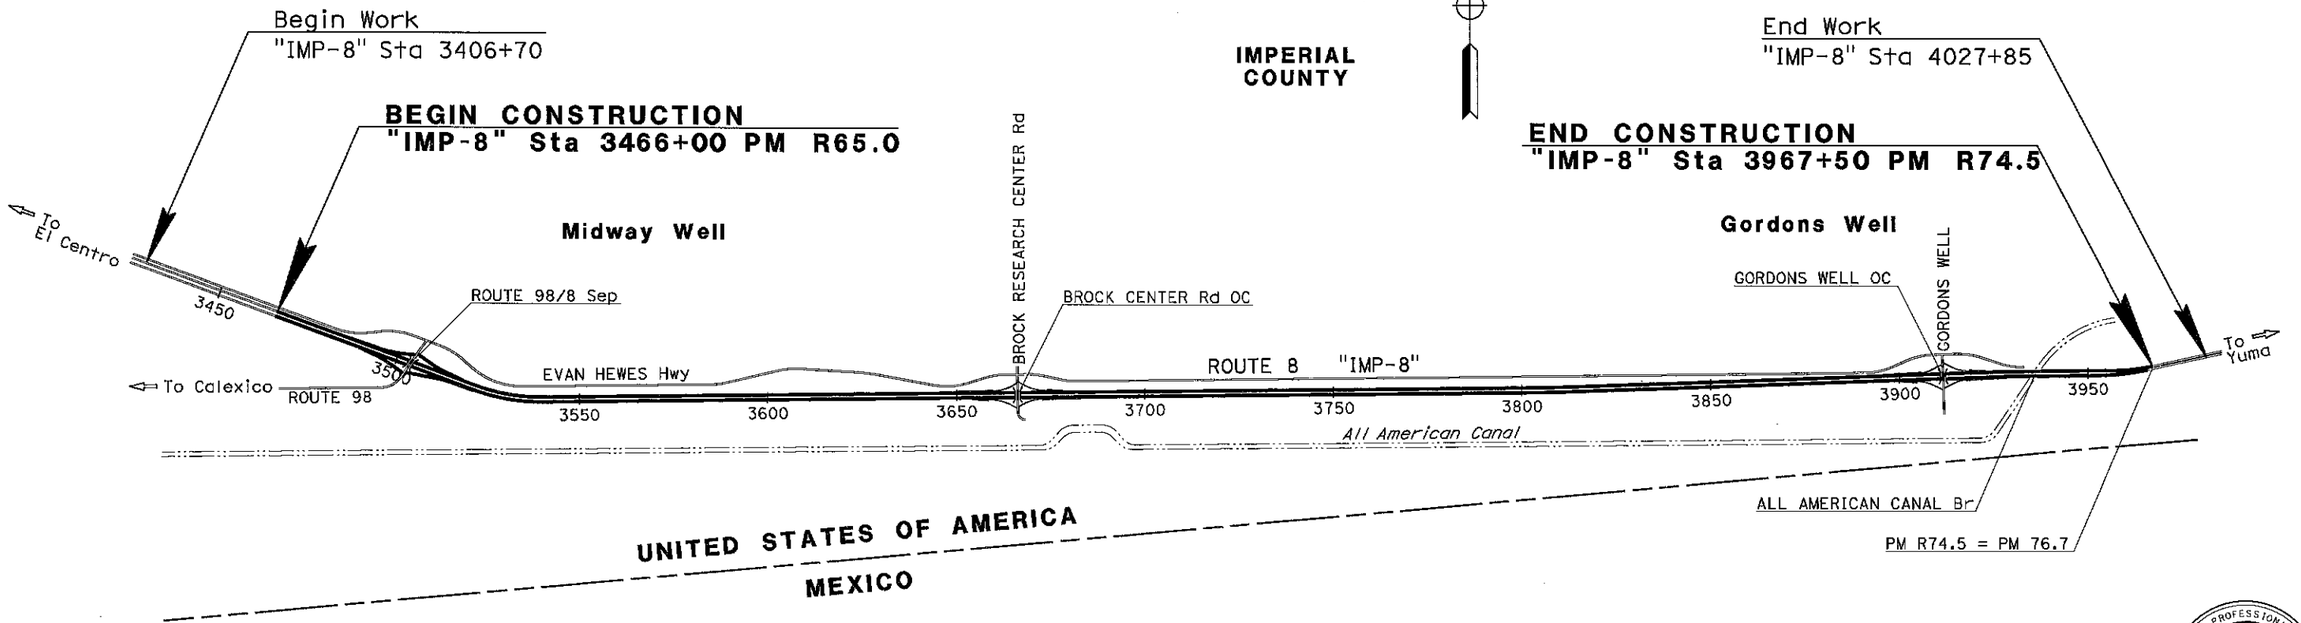

DRAFT
NOT FOR BIDDING PURPOSES

NO SCALE

THE CONTRACTOR SHALL POSSESS THE CLASS (OR CLASSES) OF LICENSE AS SPECIFIED IN THE "NOTICE TO BIDDERS."

PROJECT ENGINEER DATE
REGISTERED CIVIL ENGINEER

REGISTERED PROFESSIONAL ENGINEER No. Exp. CIVIL STATE OF CALIFORNIA

PLANS APPROVAL DATE

THE STATE OF CALIFORNIA OR ITS OFFICERS OR AGENTS SHALL NOT BE RESPONSIBLE FOR THE ACCURACY OR COMPLETENESS OF SCANNED COPIES OF THIS PLAN SHEET.

CH2M HILL
402 W BROADWAY, SUITE 1450
SAN DIEGO, CA 92101

CONTRACT No.	11-413704
PROJECT ID	1114000112

APPROVED AS TO IMPACT ON STATE FACILITIES AND CONFORMANCE WITH APPLICABLE STATE STANDARDS AND PRACTICES AND THAT TECHNICAL OVERSIGHT WAS PERFORMED.

CONSULTANT DESIGN ENGINEER	REGISTRATION No.	LICENSE Exp DATE	DATE SIGNED
MICHAEL ROBINSON	74499	12-31-2015	

CALTRANS DESIGN OVERSIGHT APPROVAL
HAMED BAHA

BORDER LAST REVISED 9/30/2013 | CALTRANS WEB SITE IS: HTTP://WWW.DOT.CA.GOV/ | RELATIVE BORDER SCALE 0 1 2 3 | USERNAME => s114702 | UNIT 2774 | PROJECT NUMBER & PHASE 1114000112

LAST REVISION DATE PLOTTED => 27-MAR-2015

Dist	COUNTY	ROUTE	POST MILES TOTAL PROJECT	SHEET No.	TOTAL SHEETS
11	Imp	8	R90.0/ R96.8		

STATE OF CALIFORNIA

DEPARTMENT OF TRANSPORTATION

PROJECT PLANS FOR CONSTRUCTION ON

STATE HIGHWAY

IN IMPERIAL COUNTY, NEAR WINTERHAVEN FROM 0.7 MILE WEST OF ROUTE 186/8 SEPARATION TO 0.3 MILE EAST OF FOURTH AVENUE OVERCROSSING

TO BE SUPPLEMENTED BY STANDARD PLANS DATED 2010

LOCATION MAP

BEGIN CONSTRUCTION (ROUTE 8)
Sta 4672+10.00 PM R90.0

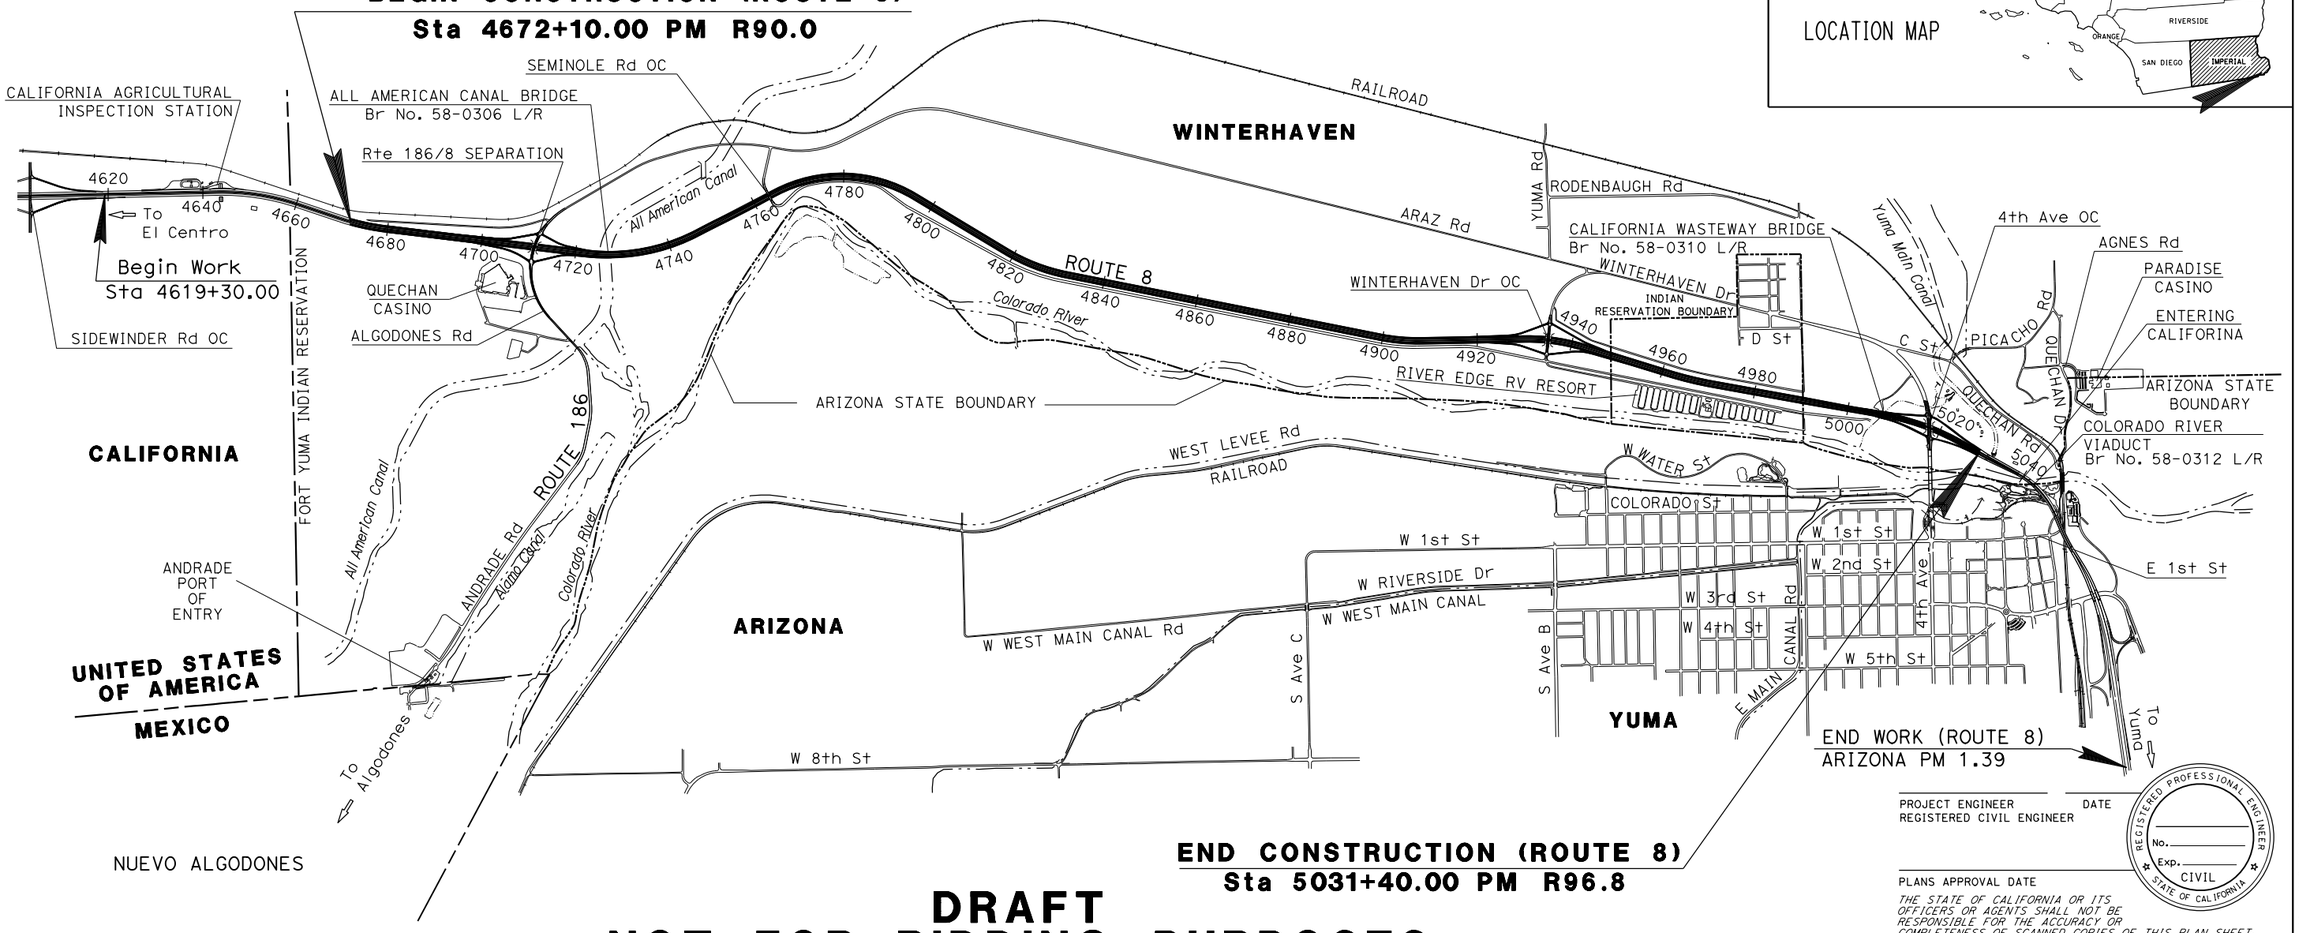

END CONSTRUCTION (ROUTE 8)
Sta 5031+40.00 PM R96.8

PROJECT ENGINEER DATE
REGISTERED CIVIL ENGINEER

PLANS APPROVAL DATE

THE STATE OF CALIFORNIA OR ITS OFFICERS OR AGENTS SHALL NOT BE RESPONSIBLE FOR THE ACCURACY OR COMPLETENESS OF SCANNED COPIES OF THIS PLAN SHEET.

REGISTERED PROFESSIONAL ENGINEER — No. — Exp. — CIVIL — STATE OF CALIFORNIA

DRAFT
NOT FOR BIDDING PURPOSES

THE CONTRACTOR SHALL POSSESS THE CLASS (OR CLASSES) OF LICENSE AS SPECIFIED IN THE "NOTICE TO BIDDERS."

NO SCALE

CONTRACT No.	11-416904
PROJECT ID	1114000006

LAST REVISION 03-13-15
DATE PLOTTED => 27-MAR-2015
TIME PLOTTED => 10:54

PROJECT MANAGER
DESIGN ENGINEER

BORDER LAST REVISED 9/30/2012 | CALTRANS WEB SITE IS: HTTP//WWW.DOT.CA.GOV/ | RELATIVE BORDER SCALE IS IN INCHES 0 1 2 3 | USERNAME => s131270 DGN FILE => 1114000006ab001.dgn | UNIT 2774 | PROJECT NUMBER & PHASE 11140000061

Dist	COUNTY	ROUTE	POST MILES TOTAL PROJECT	SHEET No.	TOTAL SHEETS
11	Imp	8	R45.5/R55.0		

REGISTERED CIVIL ENGINEER DATE

PLANS APPROVAL DATE

REGISTERED PROFESSIONAL ENGINEER — No. Exp. CIVIL — STATE OF CALIFORNIA

THE STATE OF CALIFORNIA OR ITS OFFICERS OR AGENTS SHALL NOT BE RESPONSIBLE FOR THE ACCURACY OR COMPLETENESS OF SCANNED COPIES OF THIS PLAN SHEET.

TYPICAL PAVEMENT STRUCTURE SECTIONS

1
- 0.90′ CRCP
- 0.25′ HMA (TYPE A)

2
- 0.90′ CRCP
- 0.25′ HMA (TYPE A)
- 0.25′ CLASS 2 AB

3
- 0.20′ RHMA-G

4
- Exist
- 0.70′ PCC
- 0.45′ CTB (CLASS A)
- 0.25′ CLASS 2 AB
- 0.50′ CLASS 4 AS

5
- Exist
- 0.30′ AC
- 0.80′ to 1.10′ CLASS 2 AB
- 0.50′ CLASS 4 AS

6
- Exist
- 0.20′ AC
- 0.85′ to 1.20′ CLASS 2 AB
- 0.50′ CLASS 4 AS

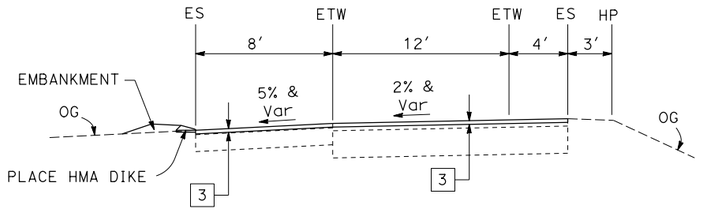

TYPICAL ON RAMP

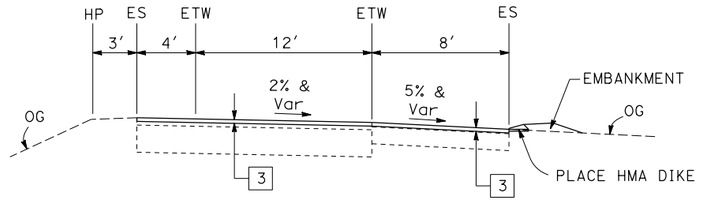

TYPICAL OFF RAMP

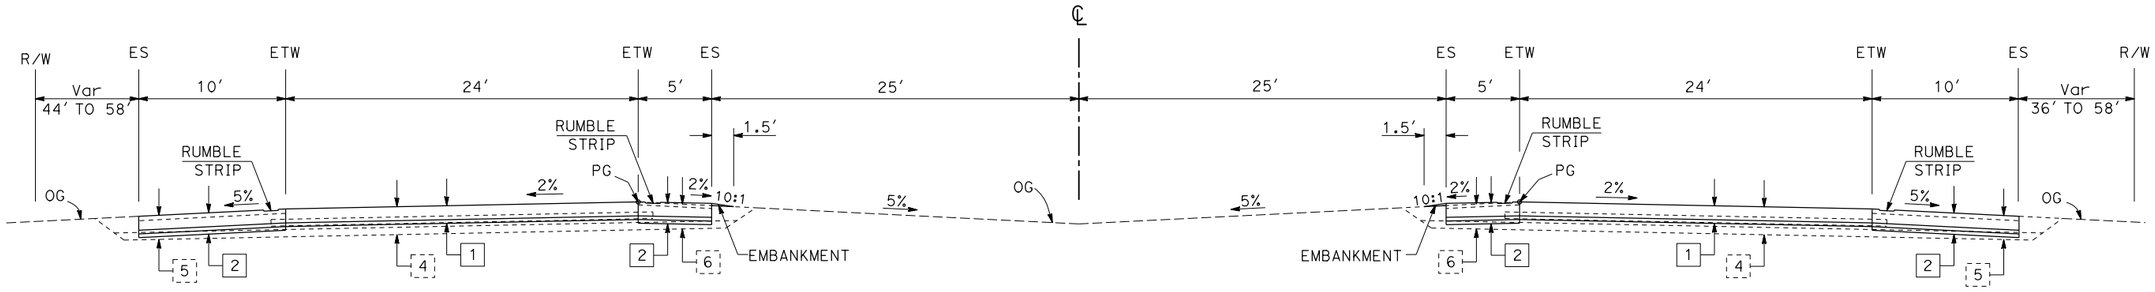

WESTBOUND **ROUTE 8** **EASTBOUND**

DRAFT
NOT FOR BIDDING PURPOSES

TYPICAL CROSS SECTIONS

NO SCALE

STATE OF CALIFORNIA - DEPARTMENT OF TRANSPORTATION
Caltrans®
TRADE CORRIDOR IMPROVEMENT FUND

FUNCTIONAL SUPERVISOR

CALCULATED-DESIGNED BY | CHECKED BY

REVISED BY | DATE REVISED

LAST REVISION 03-20-15 | DATE PLOTTED => 27-MAR-2015 | TIME PLOTTED => 11:00

BORDER LAST REVISED 7/2/2010 | USERNAME => s131270 | DGN FILE => 1113000036ca001.dgn | RELATIVE BORDER SCALE IS IN INCHES 0 1 2 3 | UNIT 2774 | PROJECT NUMBER & PHASE 11130000361

Dist	COUNTY	ROUTE	POST MILES TOTAL PROJECT	SHEET No.	TOTAL SHEETS
11	Imp	8	R65.0/R74.5		

REGISTERED CIVIL ENGINEER DATE

PLANS APPROVAL DATE

REGISTERED PROFESSIONAL ENGINEER No. Exp. CIVIL STATE OF CALIFORNIA

THE STATE OF CALIFORNIA OR ITS OFFICERS OR AGENTS SHALL NOT BE RESPONSIBLE FOR THE ACCURACY OR COMPLETENESS OF SCANNED COPIES OF THIS PLAN SHEET.

CH2M HILL
402 W BROADWAY
SAN DIEGO, CA 92101

DRAFT
NOT FOR BIDDING PURPOSES

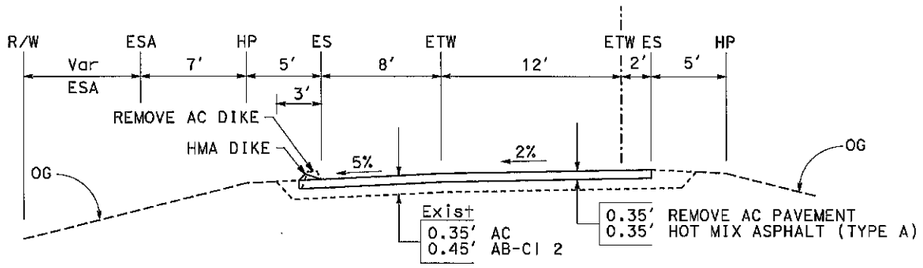

TYPICAL ON RAMP

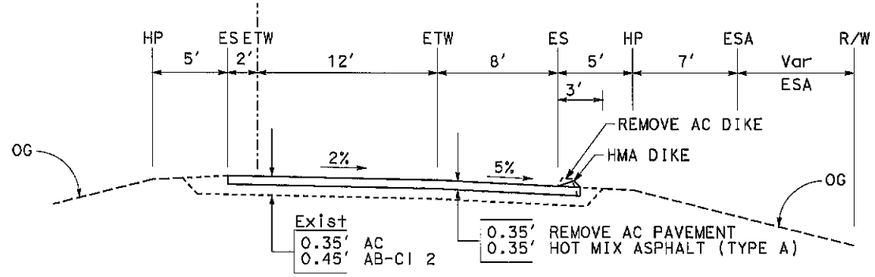

TYPICAL OFF RAMP

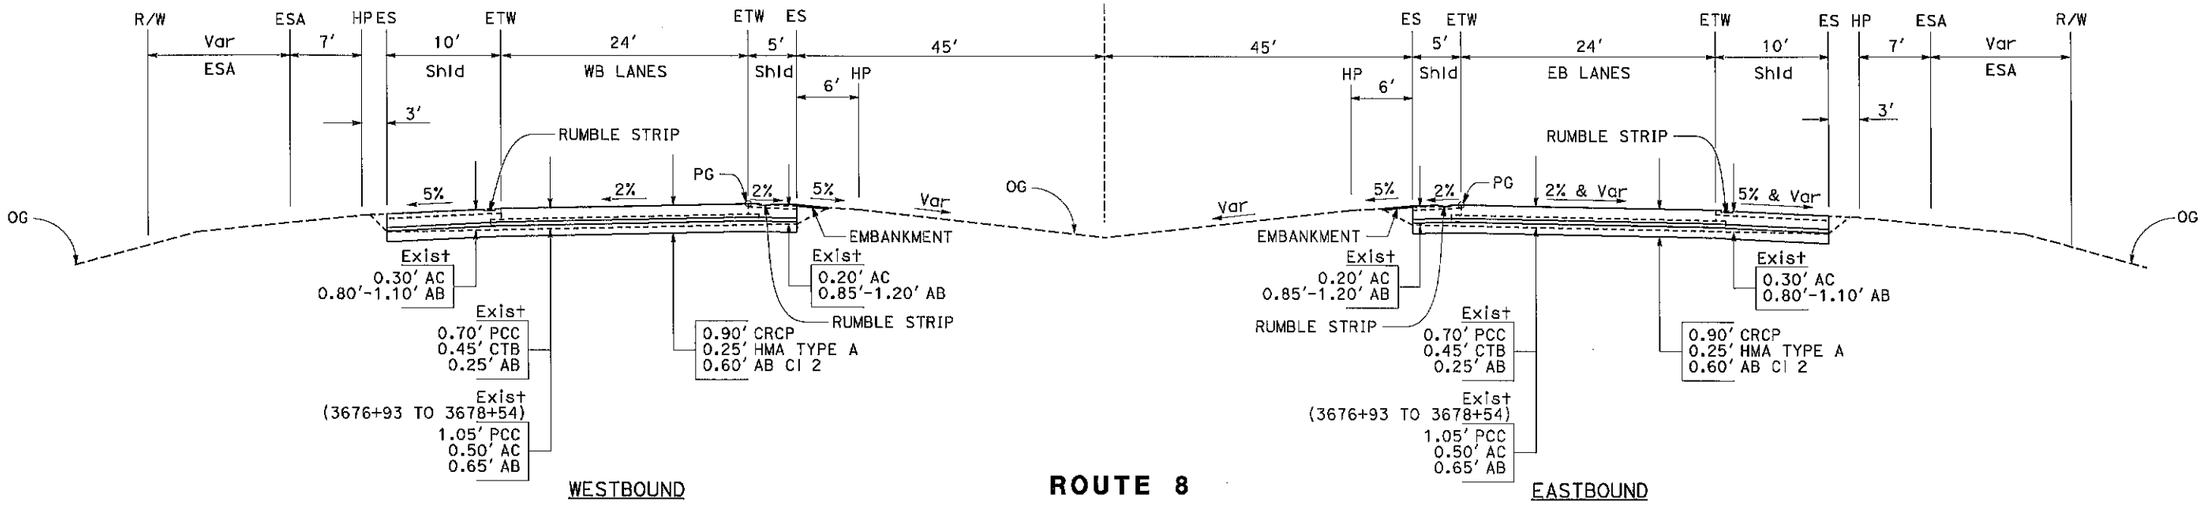

TYPICAL CROSS SECTIONS

NO SCALE

STATE OF CALIFORNIA - DEPARTMENT OF TRANSPORTATION
Caltrans

CONSULTANT FUNCTIONAL SUPERVISOR: HANY HAROUN

CALCULATED-DESIGNED BY: RYAN MITRY

CHECKED BY: MIKE ROBINSON

REVISED BY	DATE REVISED

LAST REVISION 01-05-15 | DATE PLOTTED => 27-MAR-2015 | TIME PLOTTED => 13:57

	REHAB 1 PM R45.5/R55.0	REHAB 2 PM R65.0/R74.5	REHAB 3 PM R90.0/R96.8
CONTINUOUSLY REINFORCED CONCRETE PAVEMENT (CYDS)	130,000	130,000	90,000
HOT MIX ASPHALT (TONS)	115,000	110,000	75,000
CLASS 2 AGGREGATE BASE (CYDS)	50,000	120,000	50,000
ROADWAY EXCAVATION (CYDS)	250,000	340,000	200,000
TEMPORARY RAILING TYPE K (LF)	140,000	120,000	105,000

NOTE: PRELIMINARY ESTIMATE, NOT FOR BIDDING PURPOSES