EXISTING SR-111 UNDER EXPRESSWAY STRUCTURE*

(FREDRICKS ALTERNATIVE VARIATION 2)

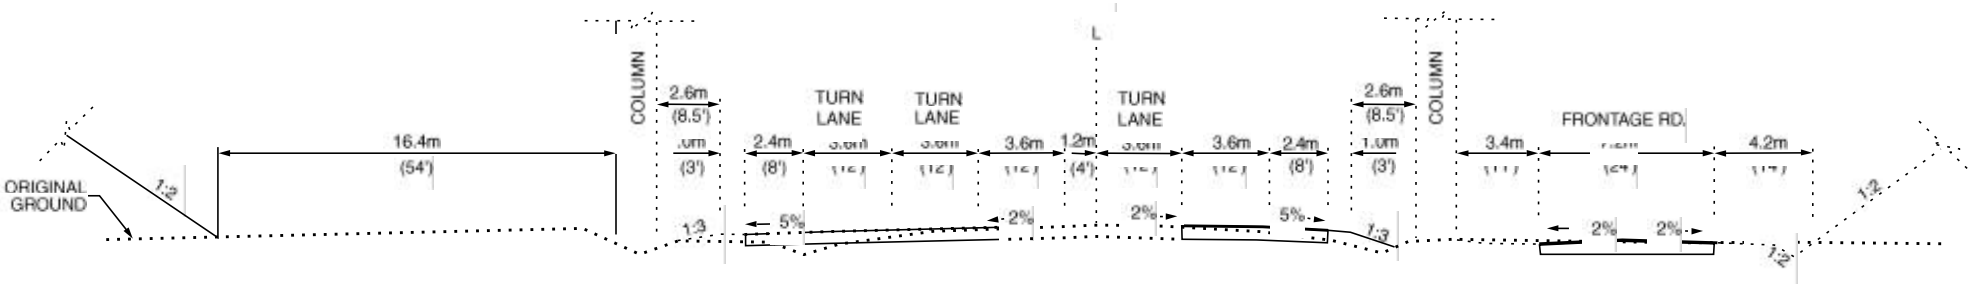

INTERCHANGE RAMPS

(FREDRICKS ALTERNATIVE VARIATION 2)

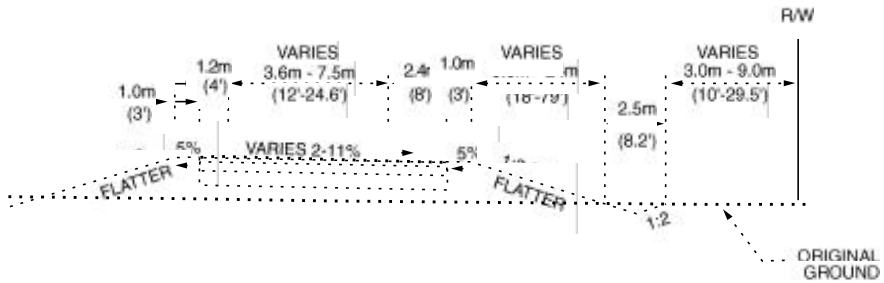

* Existing SR-111 to be widened.

Caltrans Metric

No Scale

11-IMP-78 & 111
KP L11.6/L25.3 & 33.5/39.7
EA: 11276-167820

BRAWLEY

[redacted]

SR-78/SR-111

Figure 2-4C

Typical Cross-section