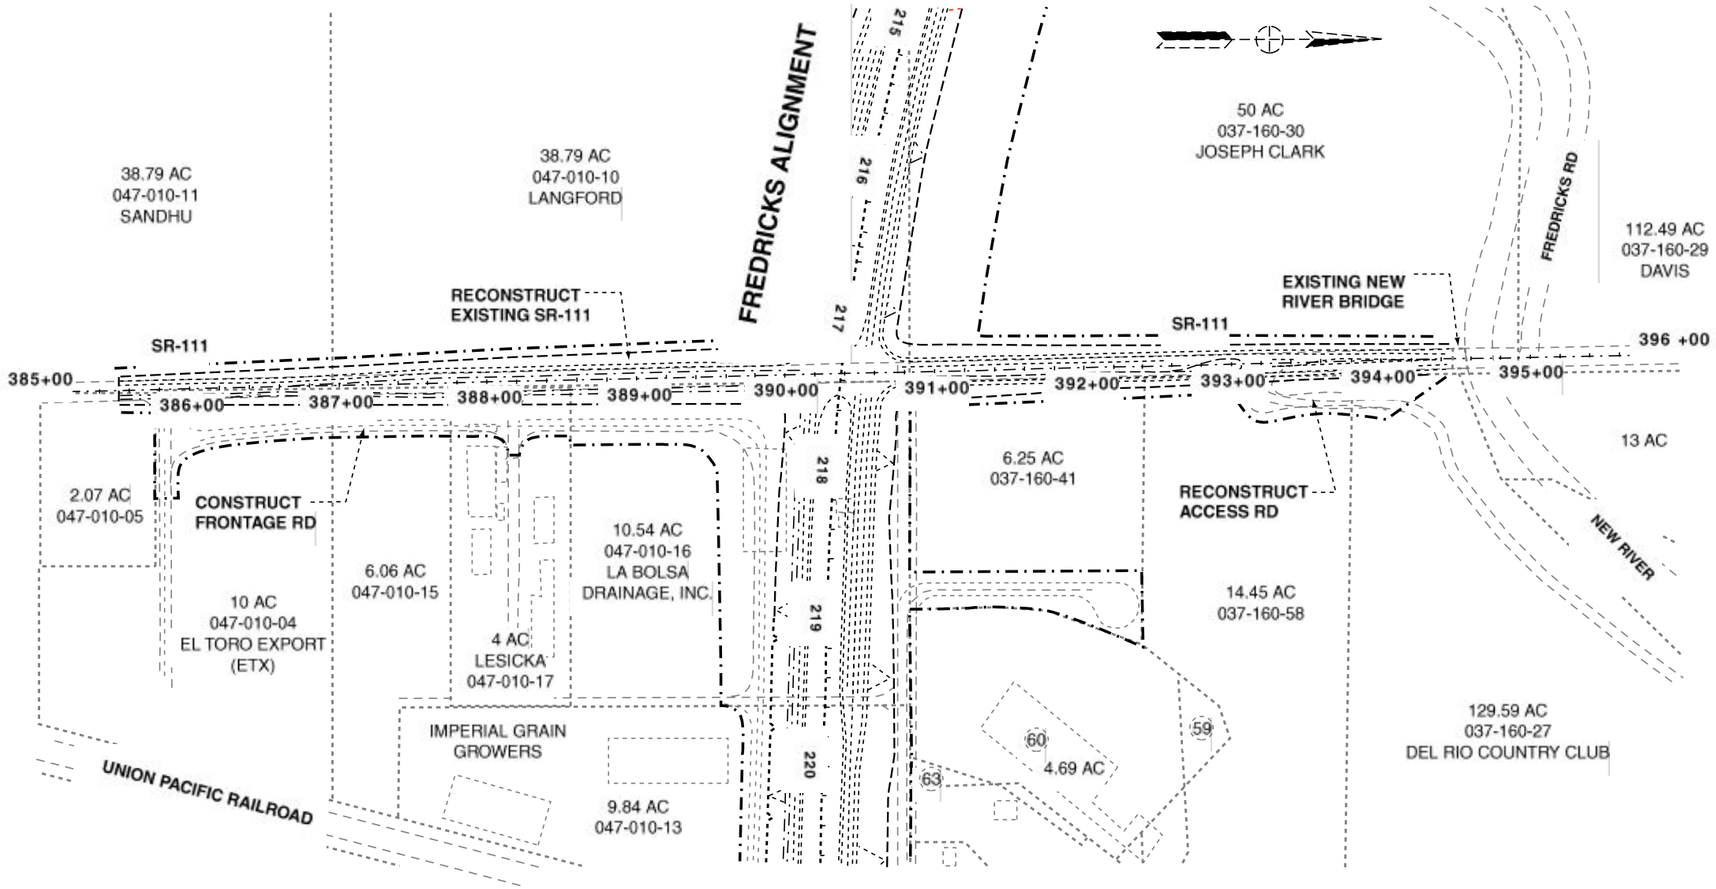

HORIZONTAL LAYOUT

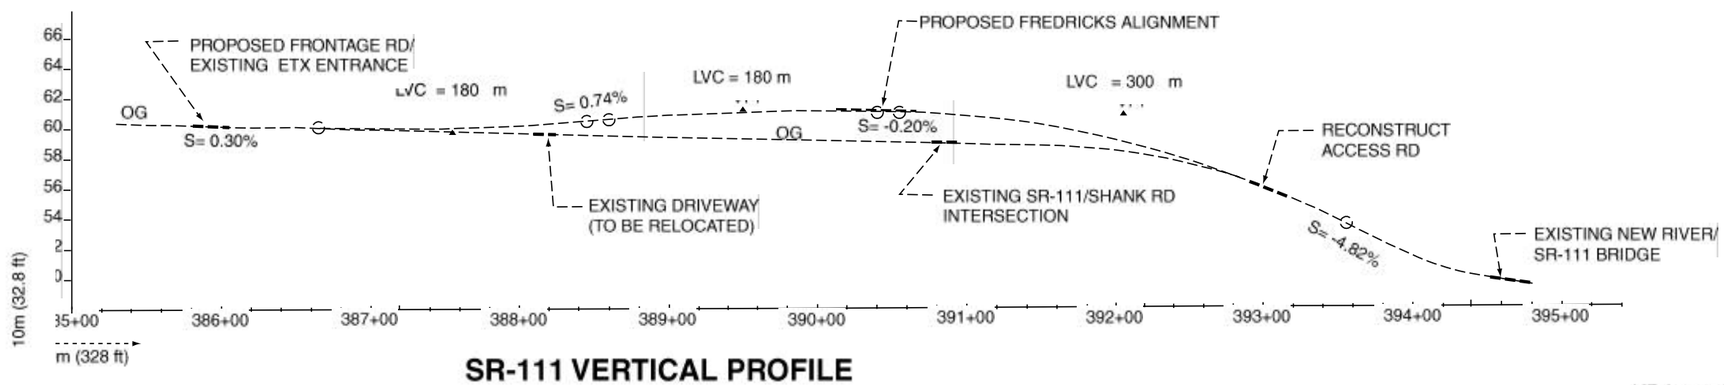

SR-111 VERTICAL PROFILE

LEGEND
VPI = VERTICAL POINT OF INTERSECTION
LVC = LENGTH OF VERTICAL CURVE
S = SLOPE
OG = Original Ground

Caltrans Metric
VERT. SCALE 1: 400
HORIZ SCALE 1: 4000

11-IMP-78 & 111
KP L11.6/L25.3 & 33.5/39.7
EA: 11276-167820

BRAWLEY

BYPASS
SR-78/SR-111

Figure 2-9B

SR-111 Reconstruction - Fredricks Alternative: Variation 1