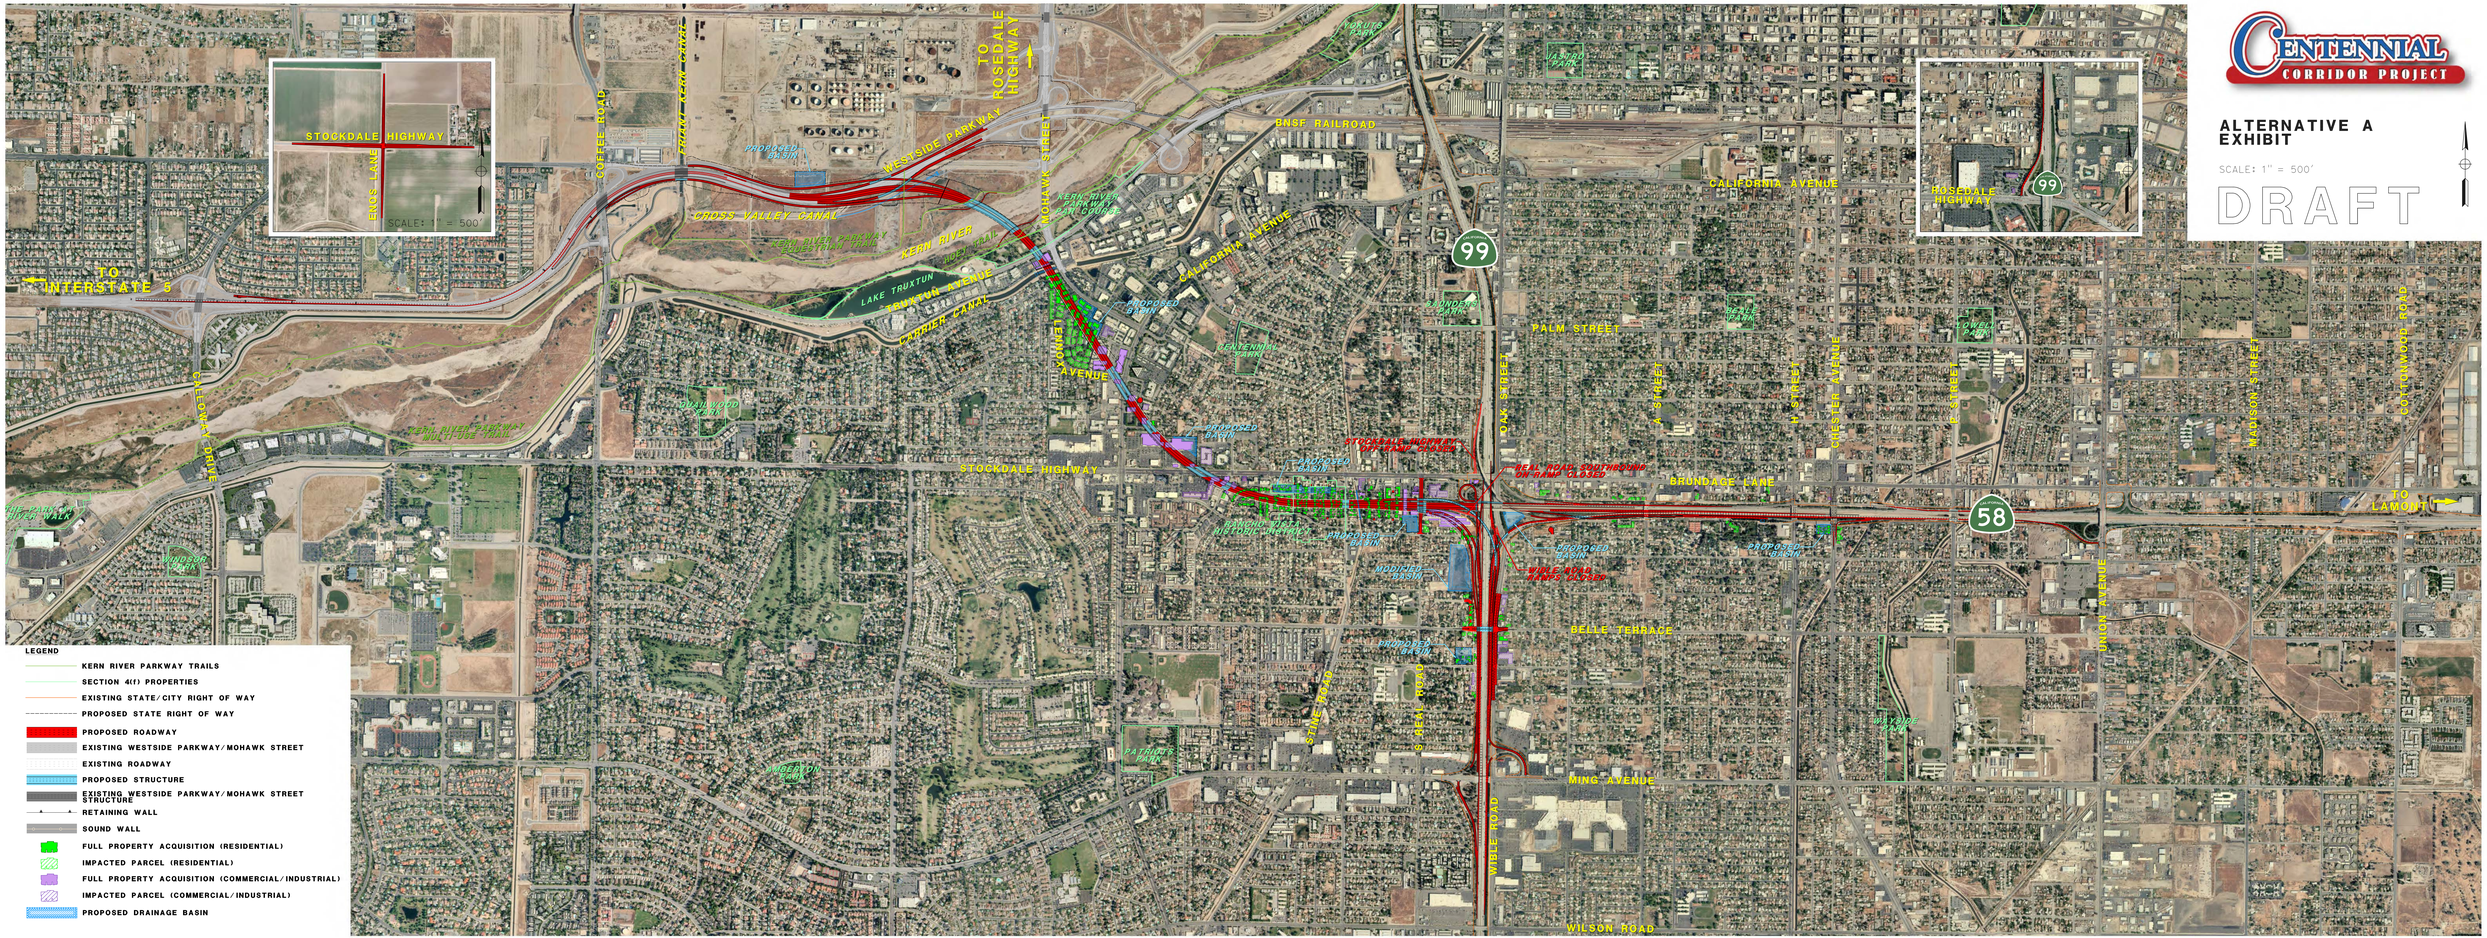
CENTENNIAL CORRIDOR PROJECT
ALTERNATIVE A EXHIBIT
SCALE: 1" = 500'
DRAFT
TO INTERSTATE 5
TO ROSEDALE HIGHWAY
TO LAMONT
STOCKDALE HIGHWAY
WESTSIDE PARKWAY
MOHAWK STREET
COFFEE ROAD
ENOS LANE
CALIFORNIA AVENUE
BNSF RAILROAD
PALM STREET
BRUNDAGE LANE
BELLE TERRACE
MING AVENUE
WILSON ROAD
WIBLE ROAD
UNION AVENUE
MADISON STREET
COTTONWOOD ROAD
CHESTER AVENUE
OAK STREET
CALLOWAY DRIVE
CROSS VALLEY CANAL
KERN RIVER
LAKE TRUXTUN
TRUXTUN AVENUE
CARRIER CANAL
99
58
LEGEND
KERN RIVER PARKWAY TRAILS
SECTION 4(f) PROPERTIES
EXISTING STATE/CITY RIGHT OF WAY
PROPOSED STATE RIGHT OF WAY
PROPOSED ROADWAY
EXISTING WESTSIDE PARKWAY/MOHAWK STREET
EXISTING ROADWAY
PROPOSED STRUCTURE
EXISTING WESTSIDE PARKWAY/MOHAWK STREET STRUCTURE
RETAINING WALL
SOUND WALL
FULL PROPERTY ACQUISITION (RESIDENTIAL)
IMPACTED PARCEL (RESIDENTIAL)
FULL PROPERTY ACQUISITION (COMMERCIAL/INDUSTRIAL)
IMPACTED PARCEL (COMMERCIAL/INDUSTRIAL)
PROPOSED DRAINAGE BASIN