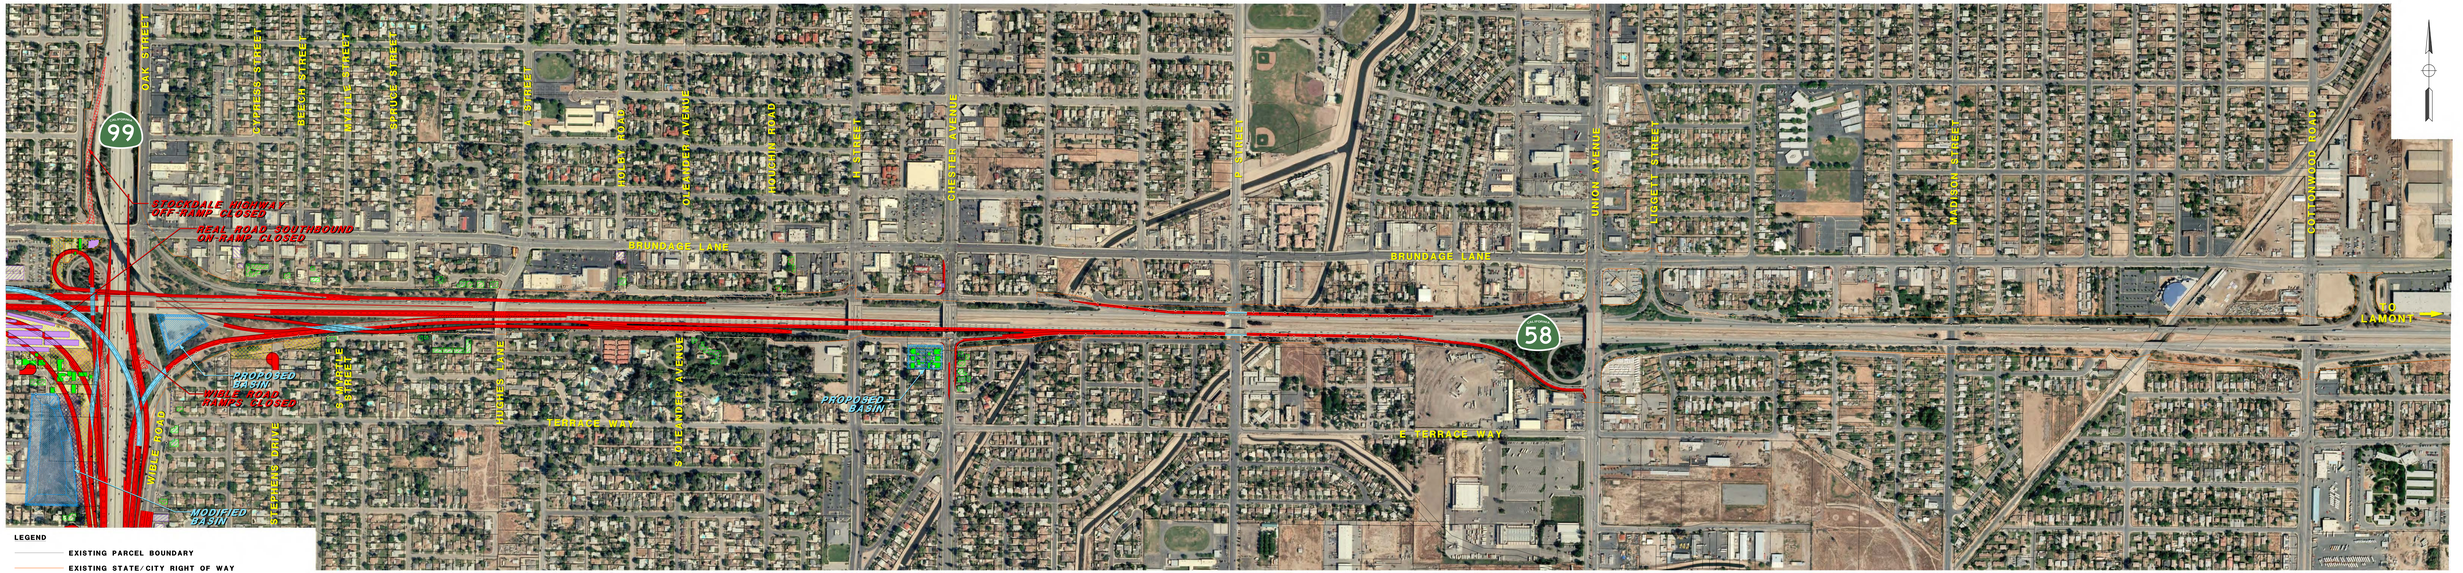

LEGEND

- EXISTING PARCEL BOUNDARY
- EXISTING STATE/CITY RIGHT OF WAY
- PROPOSED STATE RIGHT OF WAY
- PROPOSED ROADWAY
- EXISTING ROADWAY
- PROPOSED STRUCTURE
- RETAINING WALL
- SOUND WALL
- FULL PROPERTY ACQUISITION (RESIDENTIAL)
- IMPACTED PARCEL (RESIDENTIAL)
- FULL PROPERTY ACQUISITION (COMMERCIAL/INDUSTRIAL)
- IMPACTED PARCEL (COMMERCIAL/INDUSTRIAL)
- PROPOSED DRAINAGE BASIN
- FULL PROPERTY ACQUISITION
- PARTIAL PROPERTY ACQUISITION

CENTENNIAL CORRIDOR PROJECT

PREFERRED ALTERNATIVE B EXHIBIT
STATE ROUTE 58

SCALE: 1" = 200'

DRAFT