DIST	COUNTY	ROUTE	POST MILES TOTAL PROJECT	SHEET No.	TOTAL SHEETS
X	X	X	X	X	X

REGISTERED CIVIL ENGINEER X DATE

PLANS APPROVAL DATE

REGISTERED PROFESSIONAL ENGINEER X No. X Exp. X CIVIL STATE OF CALIFORNIA

The State of California or its officers or agents shall not be responsible for the accuracy or completeness of electronic copies of this plan sheet.

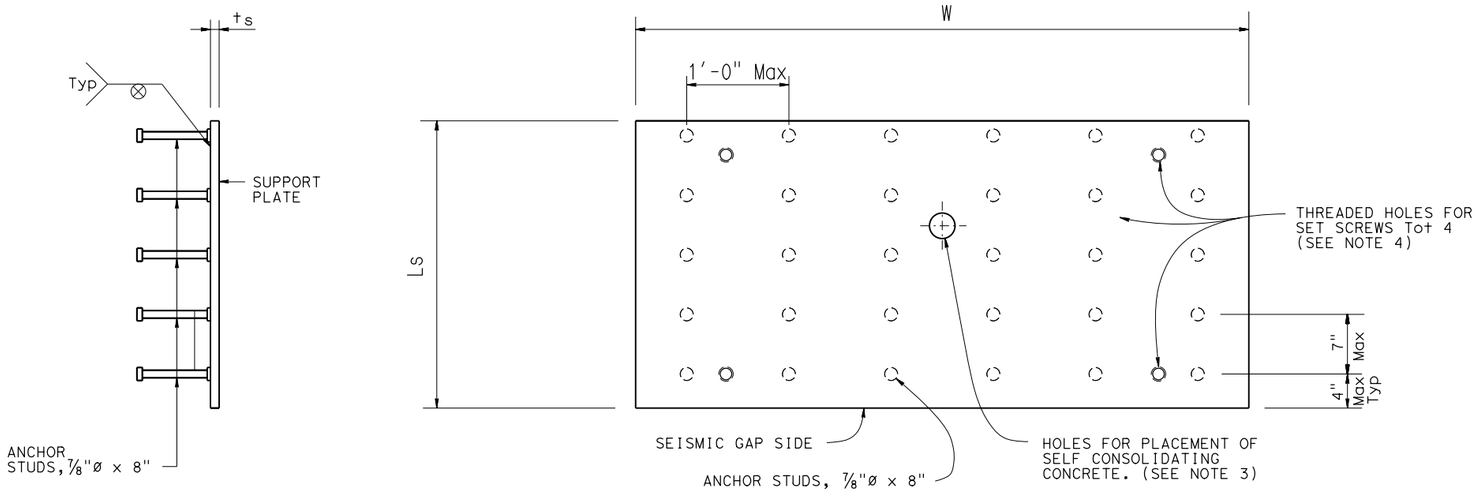

SIDE VIEW

PLAN VIEW

SUPPORT PLATE DETAIL

NO SCALE

SUPPORT PLATE WIDTH
MODULE A; W = a + 7¼"
MODULE B; W = 6'-0"

NOTES:

1. For Ls and ts values see "CROSS SECTION" sheet for TYPE I joint.
2. Support Plate B shown, Support Plate A similar.
3. Exact location and size of holes to be determined prior to support plate fabrication.
4. Threaded holes for installation if needed. Repair after support plate placement.

X

SEISMIC JOINT (TYPE I, FULL CHANNEL) SUPPORT PLATE DETAILS

STANDARD DRAWING

FILE NO. xs8-070-6

APPROVAL DATE October 2014

STATE OF CALIFORNIA DEPARTMENT OF TRANSPORTATION

DIVISION OF ENGINEERING SERVICES

BRIDGE NO. X

POST MILE X

DS OSD 2147A (ENGLISH STANDARD DRAWING "XS" BORDER REV. (02-02-11)

ORIGINAL SCALE IN INCHES FOR REDUCED PLANS 0 1 2 3

UNIT: X

PROJECT NUMBER & PHASE: X

CONTRACT NO.: X

DISREGARD PRINTS BEARING EARLIER REVISION DATES

REVISION DATES 9/26/14

SHEET 6 OF 8

FILE => xs8-070-6.dgn

USERNAME => s136236 DATE PLOTTED => 02-OCT-2014 TIME PLOTTED => 10:21