Exhibit A: Proposed Traveler Information Sign

3' 0"

6' 0"

511
VANPOOLS CALL 511 FOR TOLLING INFO

Exhibit B: Proposed Regulatory Sign

3' 0"

NOTES
All characters use font C 2000
"VANPOOLS" uses 75% standard character tracking

Exhibit C: Typical Ramp Installation

CURVE DATA

No.	R	Δ	T	L
28	1312.33'	17°45'14"	204.97'	406.65'
29	492.12'	6°39'19"	28.61'	57.16'
30	4101.04'	14°9'47"	509.47'	1013.75'

EXPRESS LANE
BUSES & ENROLLED VANPOOLS NO TOLL

EXPRESS LANE
BUSES & ENROLLED VANPOOLS NO TOLL

511
VANPOOLS CALL 511 FOR TOLLING INFO

EXPRESS LANE
BUSES & ENROLLED VANPOOLS NO TOLL

511
VANPOOLS CALL 511 FOR TOLLING INFO

ROUTE 10
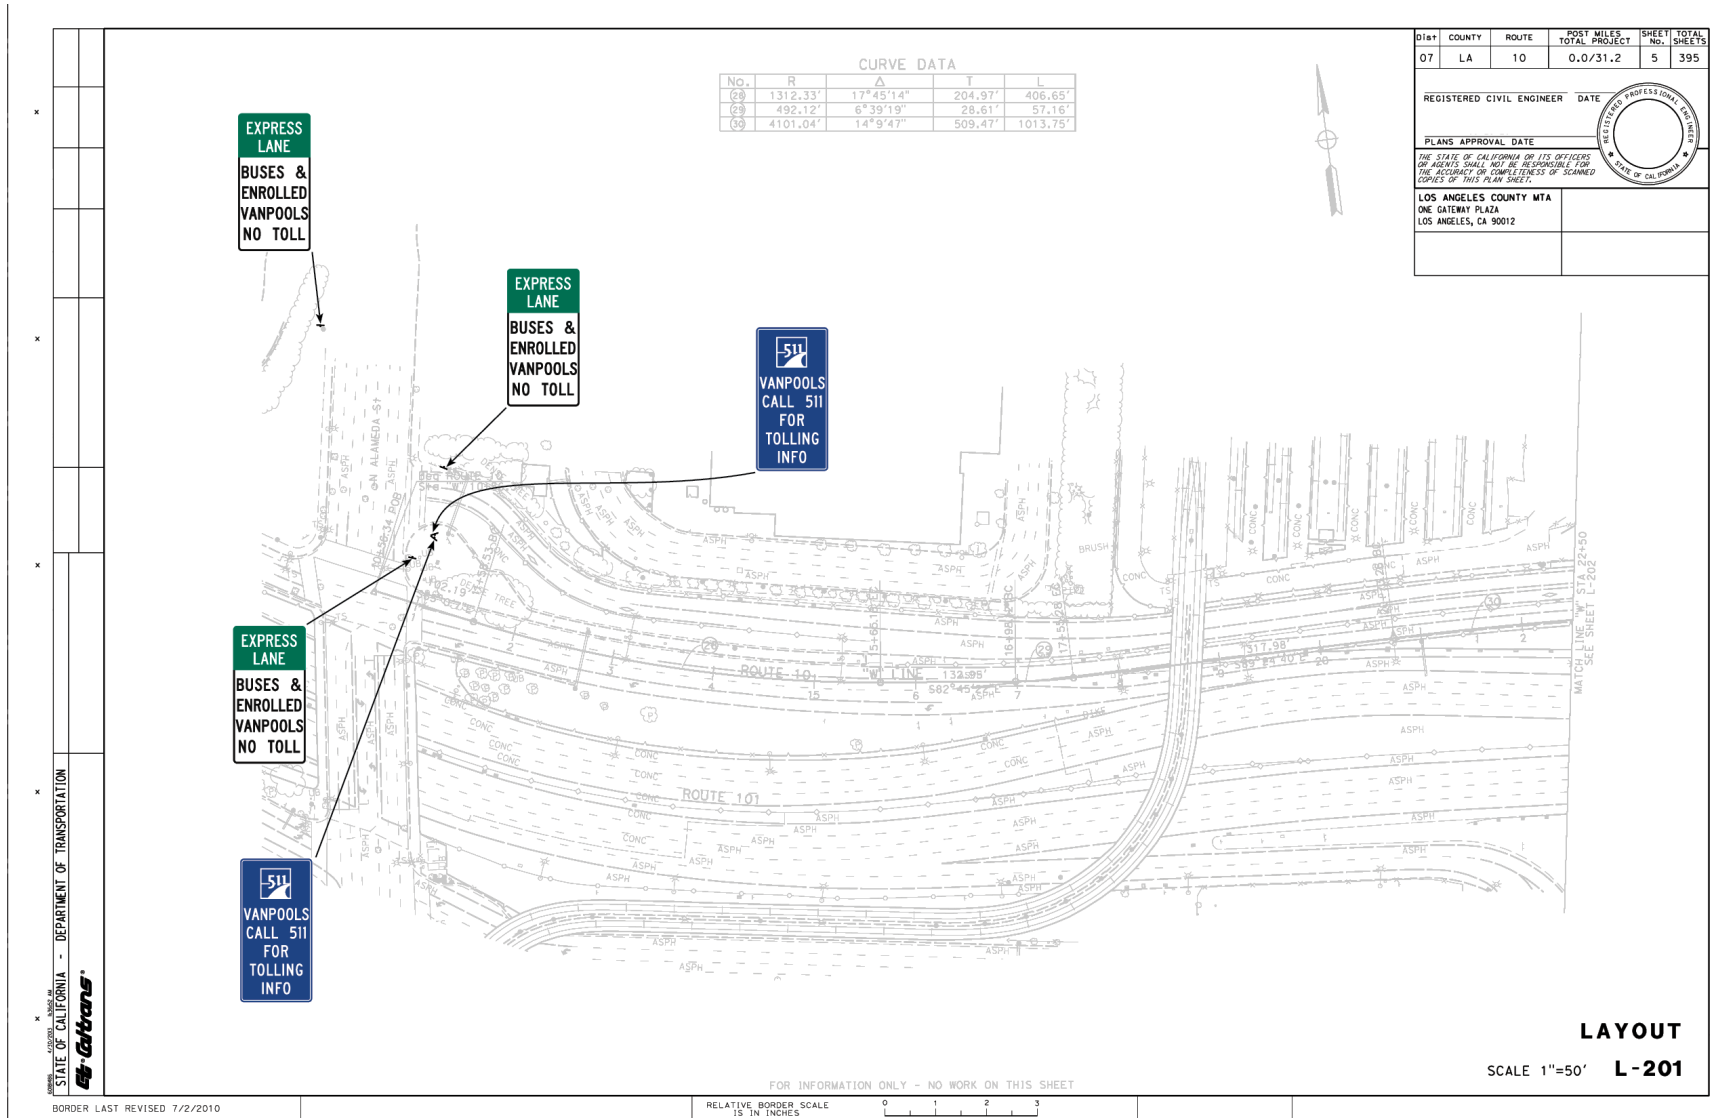
ROUTE 101

MATCH LINE STA 22+50 SEE SHEET L-202

LAYOUT

SCALE 1"=50'   **L-201**

Exhibit D: Typical Mainline Installation

NOTES:

1. FOR ACCURATE RIGHT OF WAY DATA, CONTACT
   RIGHT OF WAY ENGINEERING AT THE DISTRICT OFFICE.

CURVE DATA

No.	R	Δ	T	L
95	2000.01'	23°51'28"	422.52'	832.80'

511
VANPOOLS
CALL 511
FOR
TOLLING
INFO

EXPRESS
LANE
BUSES &
ENROLLED
VANPOOLS
NO TOLL

LAYOUT

SCALE 1"=50'   L-261

STATE OF CALIFORNIA - DEPARTMENT OF TRANSPORTATION

BORDER LAST REVISED 7/2/2010

RELATIVE BORDER SCALE
IS IN INCHES

0   1   2   3