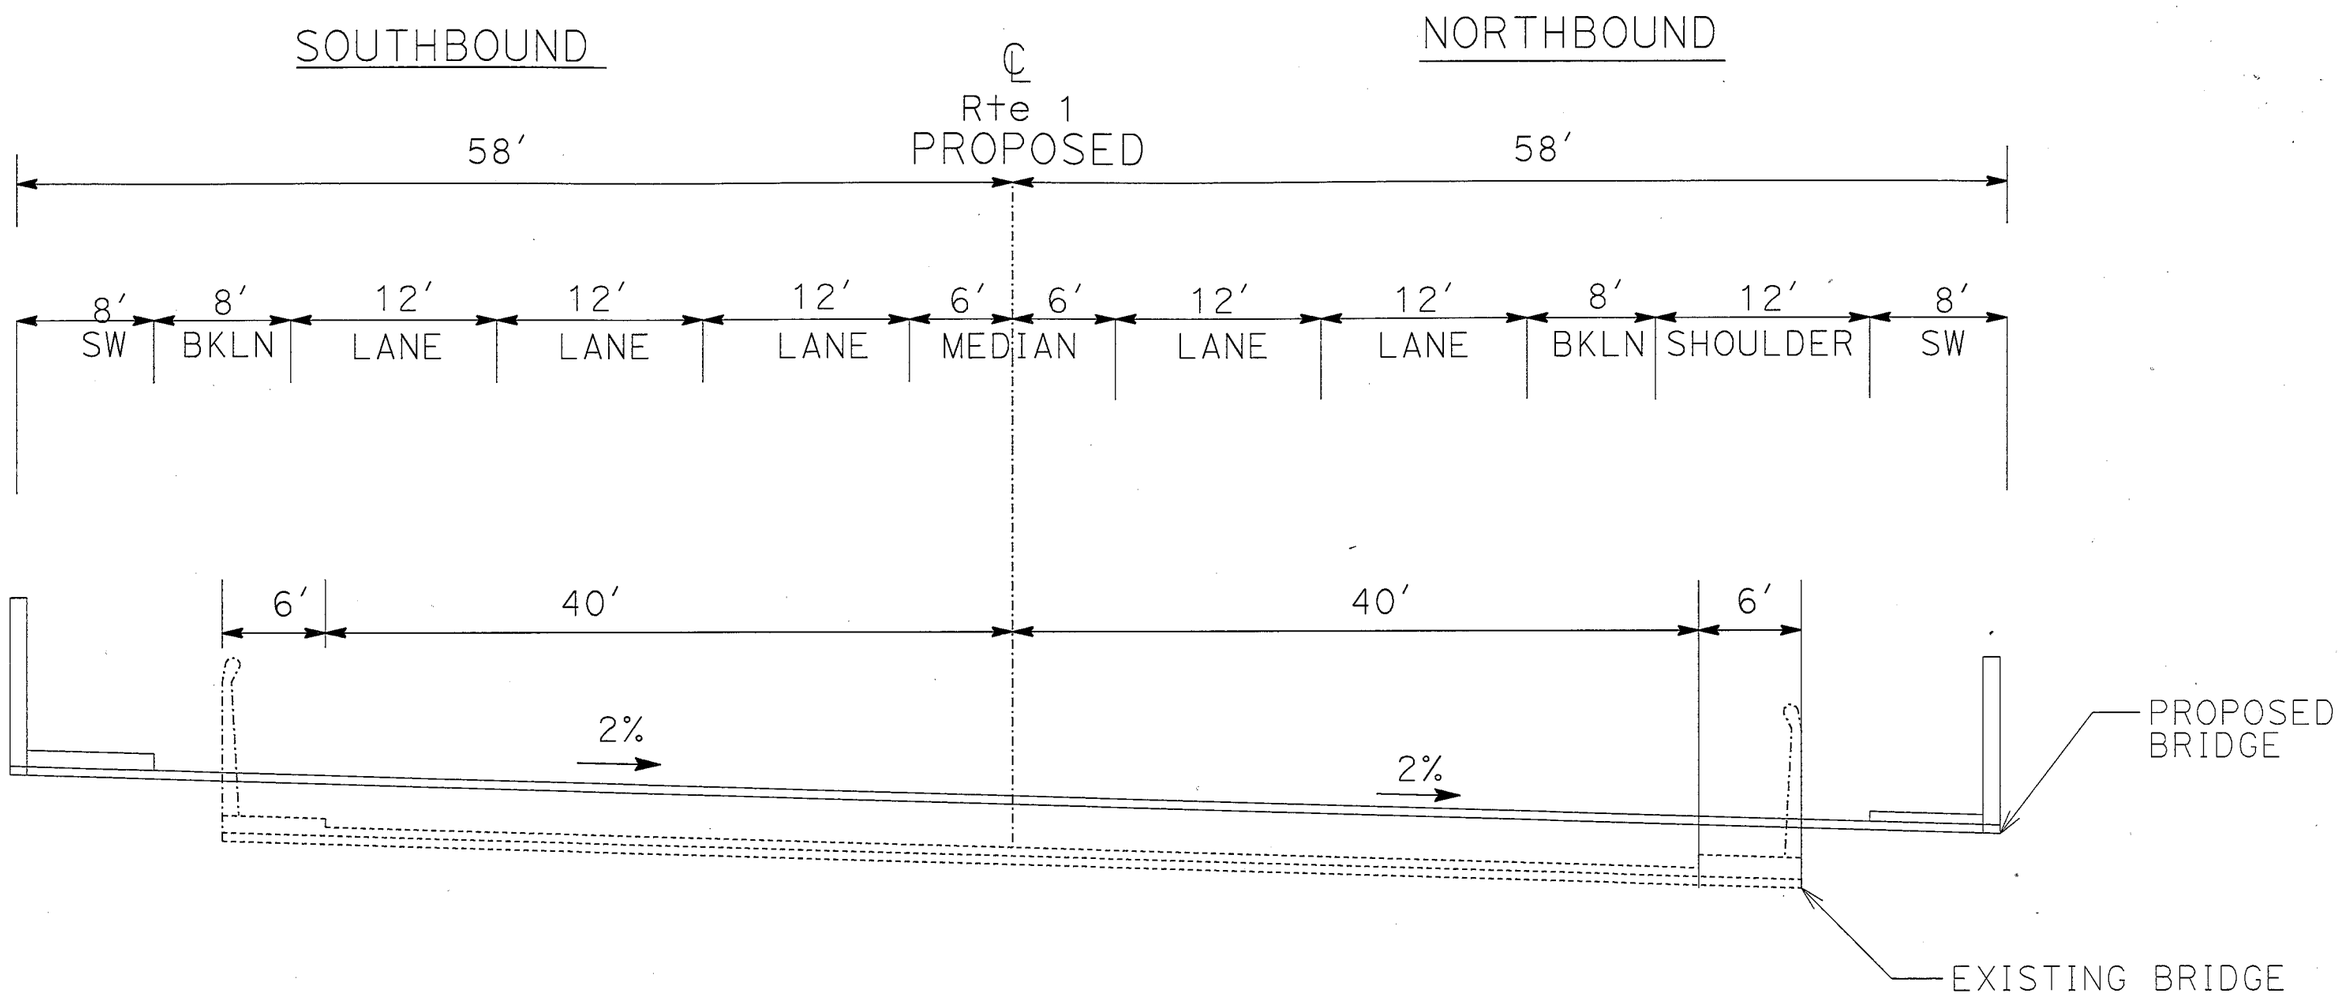


# ROUTE 1
# ALAMITOS BAY BRIDGE
# ALTERNATIVE 3 (REPLACEMENT)