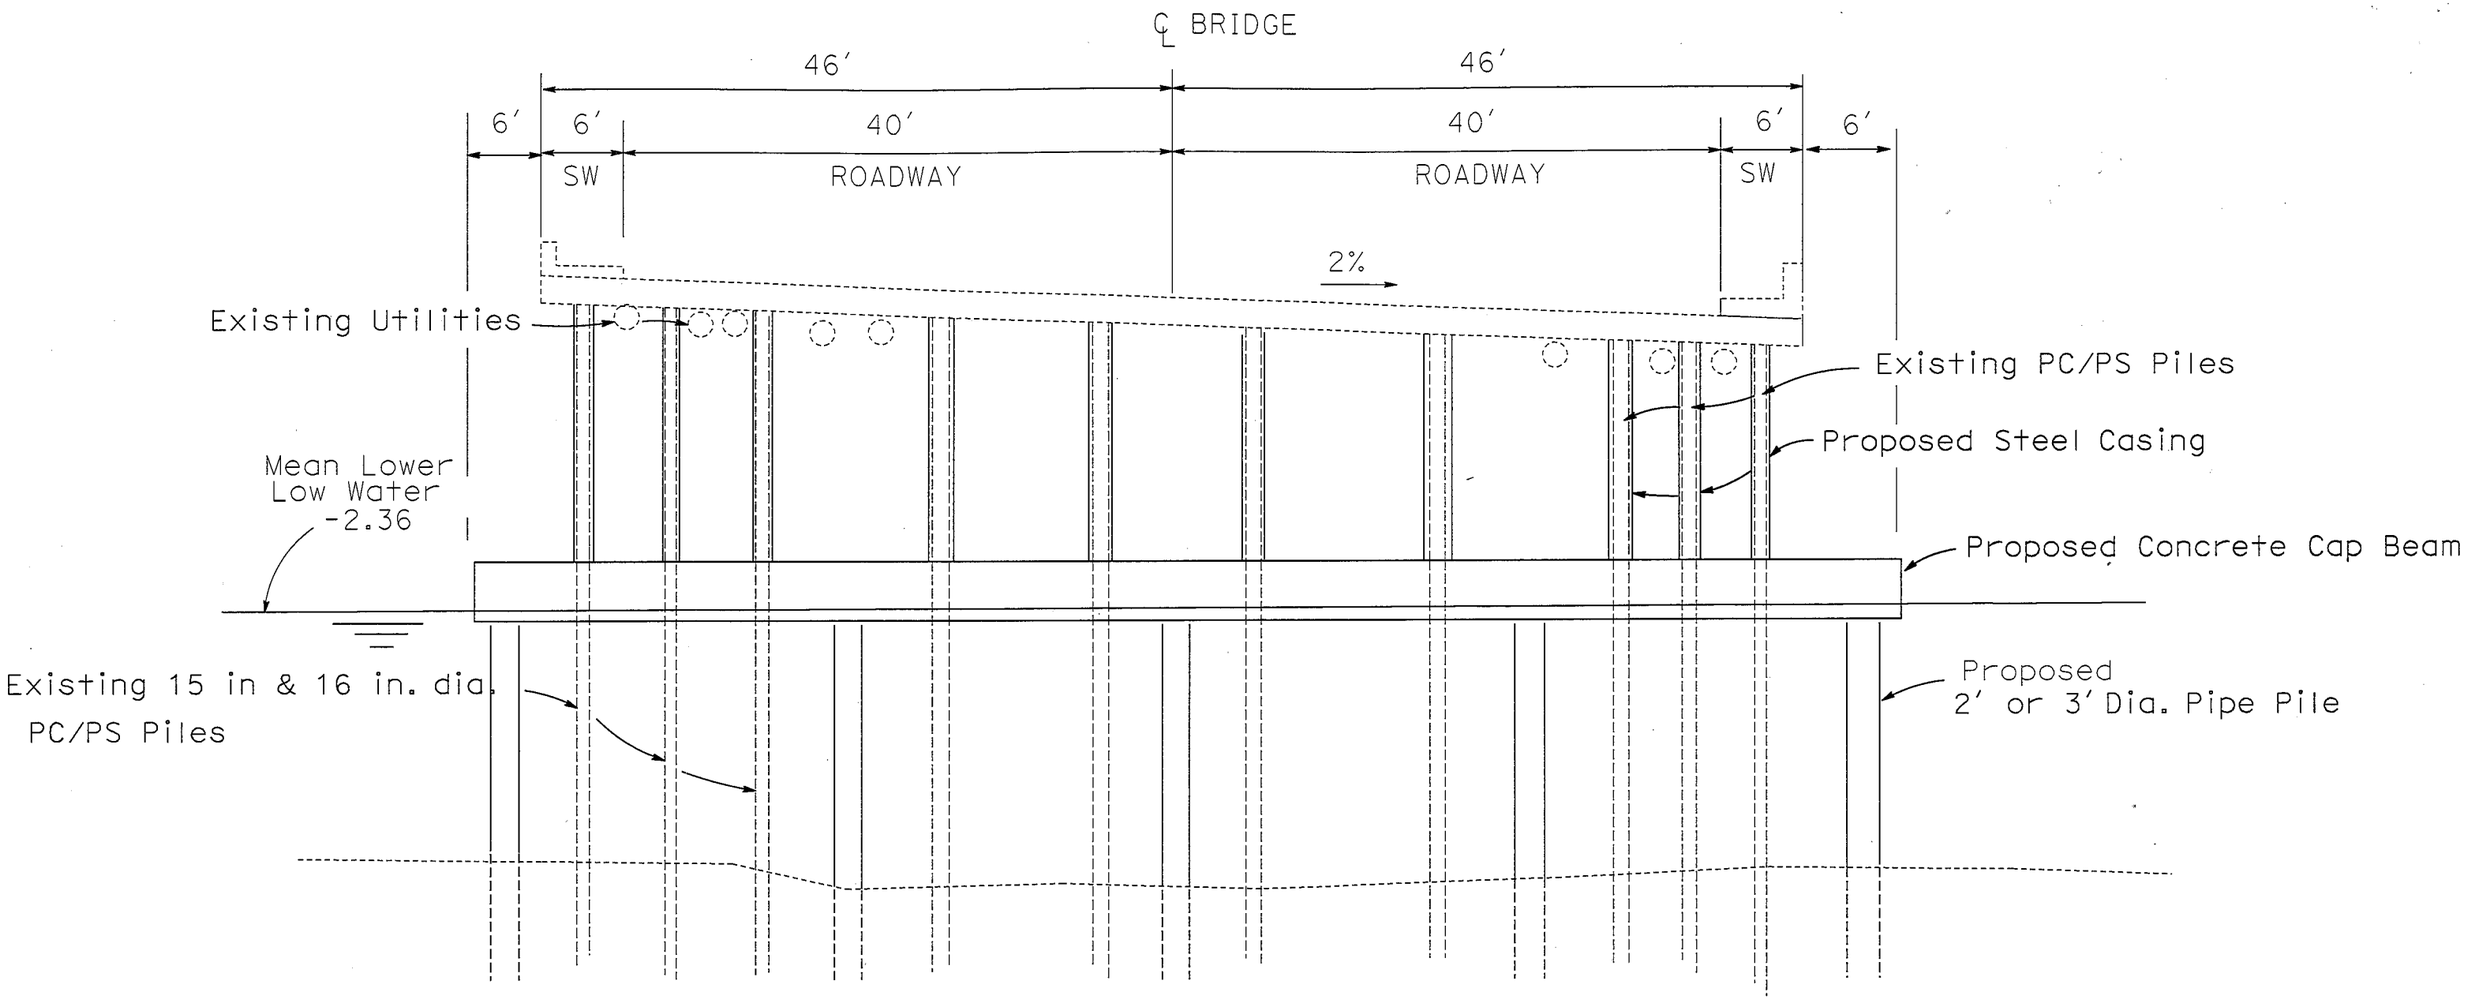

ALTERNATIVE 2
ALAMITOS BAY BRIDGE SEISMIC RETROFIT
TYPICAL SECTION

NO SCALE