BRT ALTERNATIVE

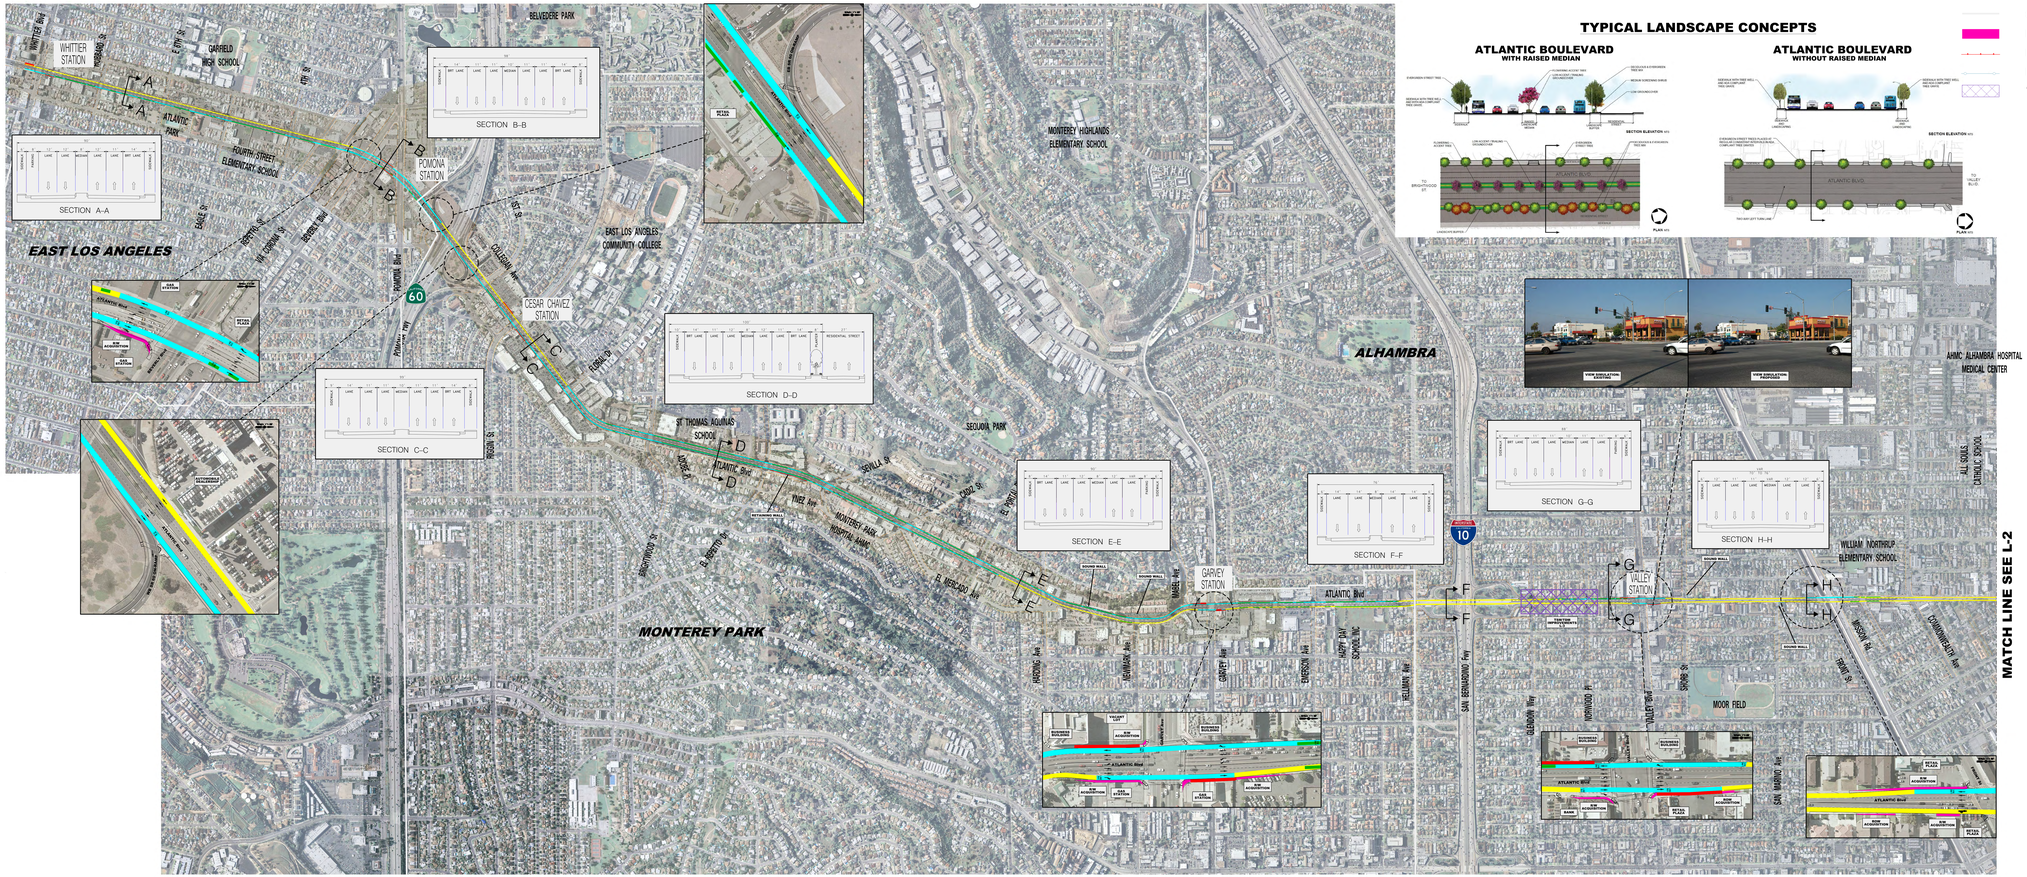

TYPICAL LANDSCAPE CONCEPTS

LEGEND:

- BRT LANE
- SHARED BRT LANE WITH THROUGH TRAFFIC & RIGHT TURN MOVEMENTS
- PROPOSED BRT STATION LOCATION
- AFFECTED ON-STREET PARKING
- EXISTING RIGHT-OF-WAY (R/W)
- CITY BOUNDARY
- RIGHT-OF-WAY (R/W) ACQUISITION
- PROPOSED RETAINING WALL
- PROPOSED SOUND WALL
- TSM/TDM IMPROVEMENT

SCALE: 1"= 400'

L-1