FREEWAY TUNNEL ALTERNATIVE SINGLE BORE VARIATION

PLAN

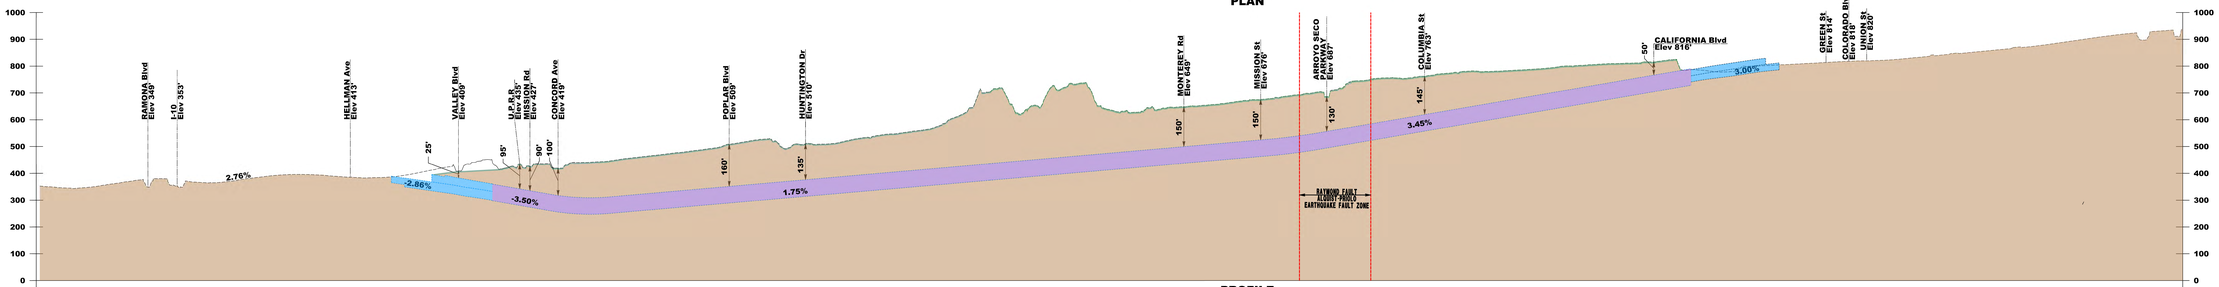

PROFILE

LEGEND:

- AT-GRADE
- CUT & COVER TUNNEL
- BORED TUNNEL
- BRIDGE
- FINISHED GROUND
- EXISTING GROUND
- RIGHT OF WAY ACQUISITION
- RETAINING WALL
- SOUND WALL
- SOUND WALL ON RETAINING WALL
- EXISTING RIGHT OF WAY
- RAYMOND FAULT ALQUIST-PRIOLO EARTHQUAKE FAULT ZONE
- VISUAL SIMULATION
- CITY BOUNDARY

Caltrans

Metro