ALTERNATIVE B1/B2 - LOCKEFORD BYPASS

ALTERNATIVE B1/B2:

- WIDENS SR 12/88 TO 4 LANES FROM THE WEST JUNCTION OF SR 12 AND SR 88 TO THE EAST JUNCTION.
- INCLUDES 4 TRAVEL LANES WITH A TWO WAY LEFT TURN LANE (TWLTL) THROUGH CLEMENTS TO PROVIDE ACCESS TO RESIDENCES AND BUSINESSES. *
- PROVIDES SIDEWALK AND SHOULDERS IN DOWNTOWN CLEMENTS FOR BICYCLE AND PEDESTRIAN ACCESS.

* SPECIFIC ACCESS IMPROVEMENTS WILL BE DETERMINED UPON FURTHER STUDY.

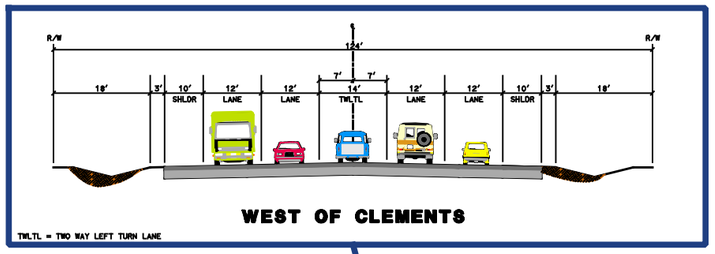

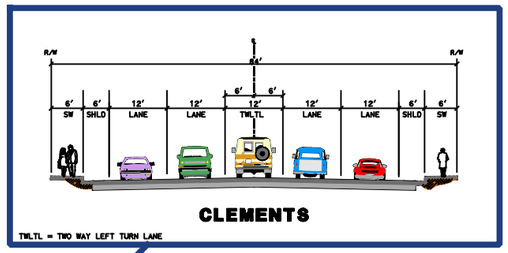

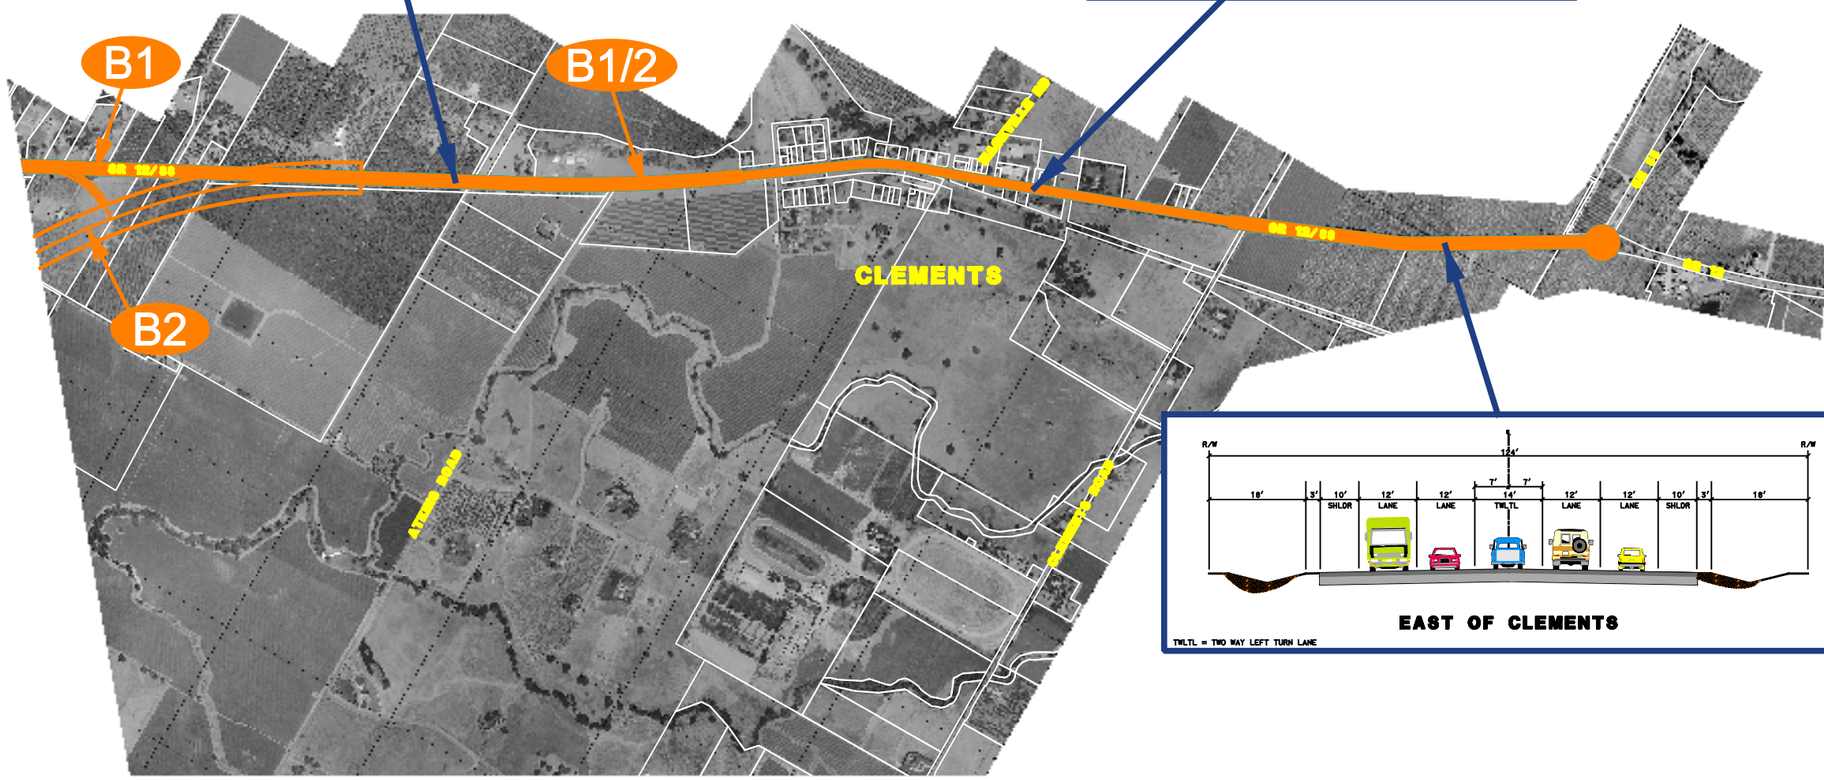

DAVID EVANS AND ASSOCIATES INC.

STATE ROUTE 12 / 88 IMPROVEMENT PROJECT

Public Works Working for YOU