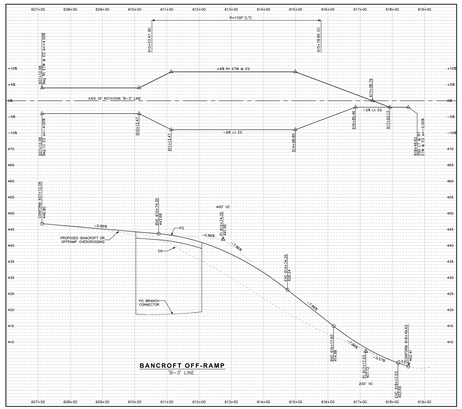

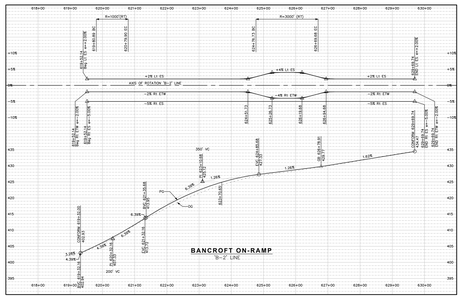

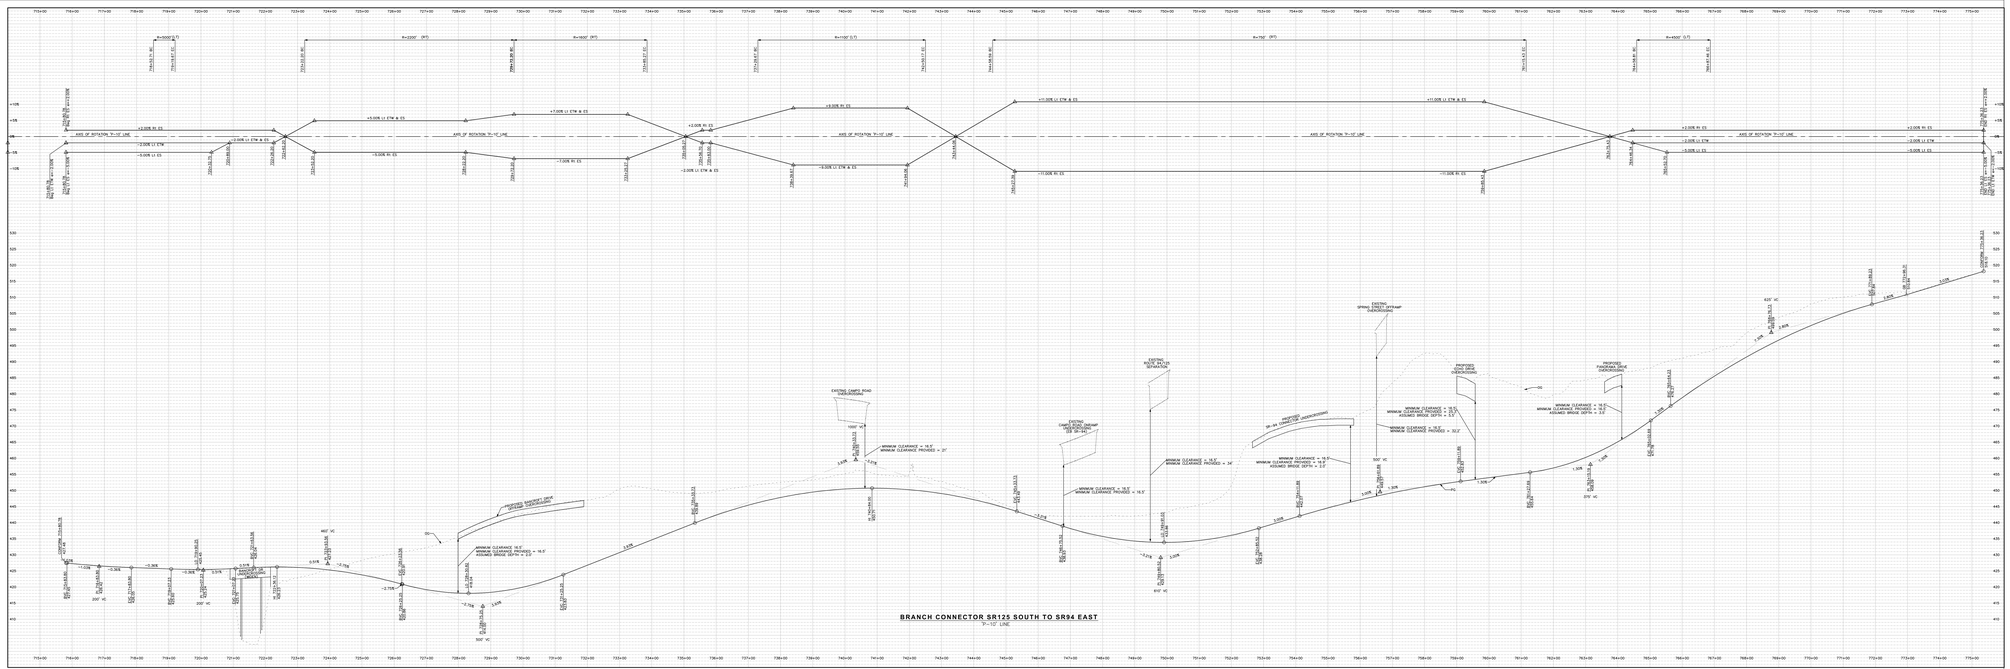

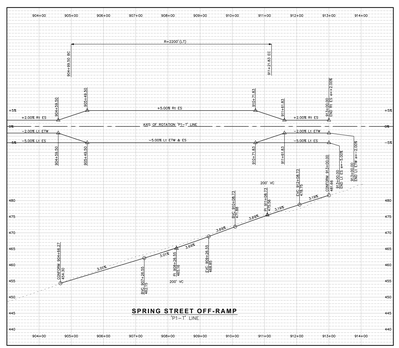

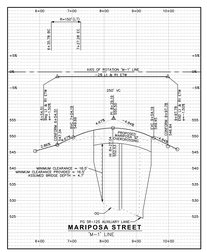

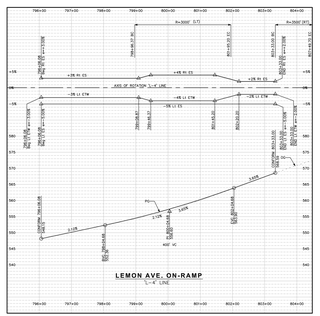

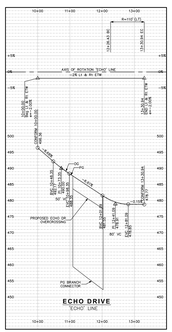

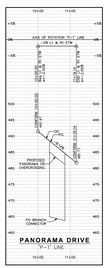

GEOMETRIC APPROVAL DRAWING

		DATE
DESIGNED BY:		4/14/2015
REVIEWED BY:	Zachary L Quirk	4/27/15
APPROVED BY:	Tim Taormina	5-4-2015
CONCURRED BY:		5/4/2015

TYLIN INTERNATIONAL
engineers | planners | scientists
404 CAMINO DEL RIO SOUTH
SUITE 200
SAN DIEGO, CA 92108
619.692.1920

SR-94/SR-125 BRANCH CONNECTOR - GEOMETRIC APPROVAL DRAWING