SR-125 Connector Project SR-94

PROJECT FEATURES MAP 1 of 5
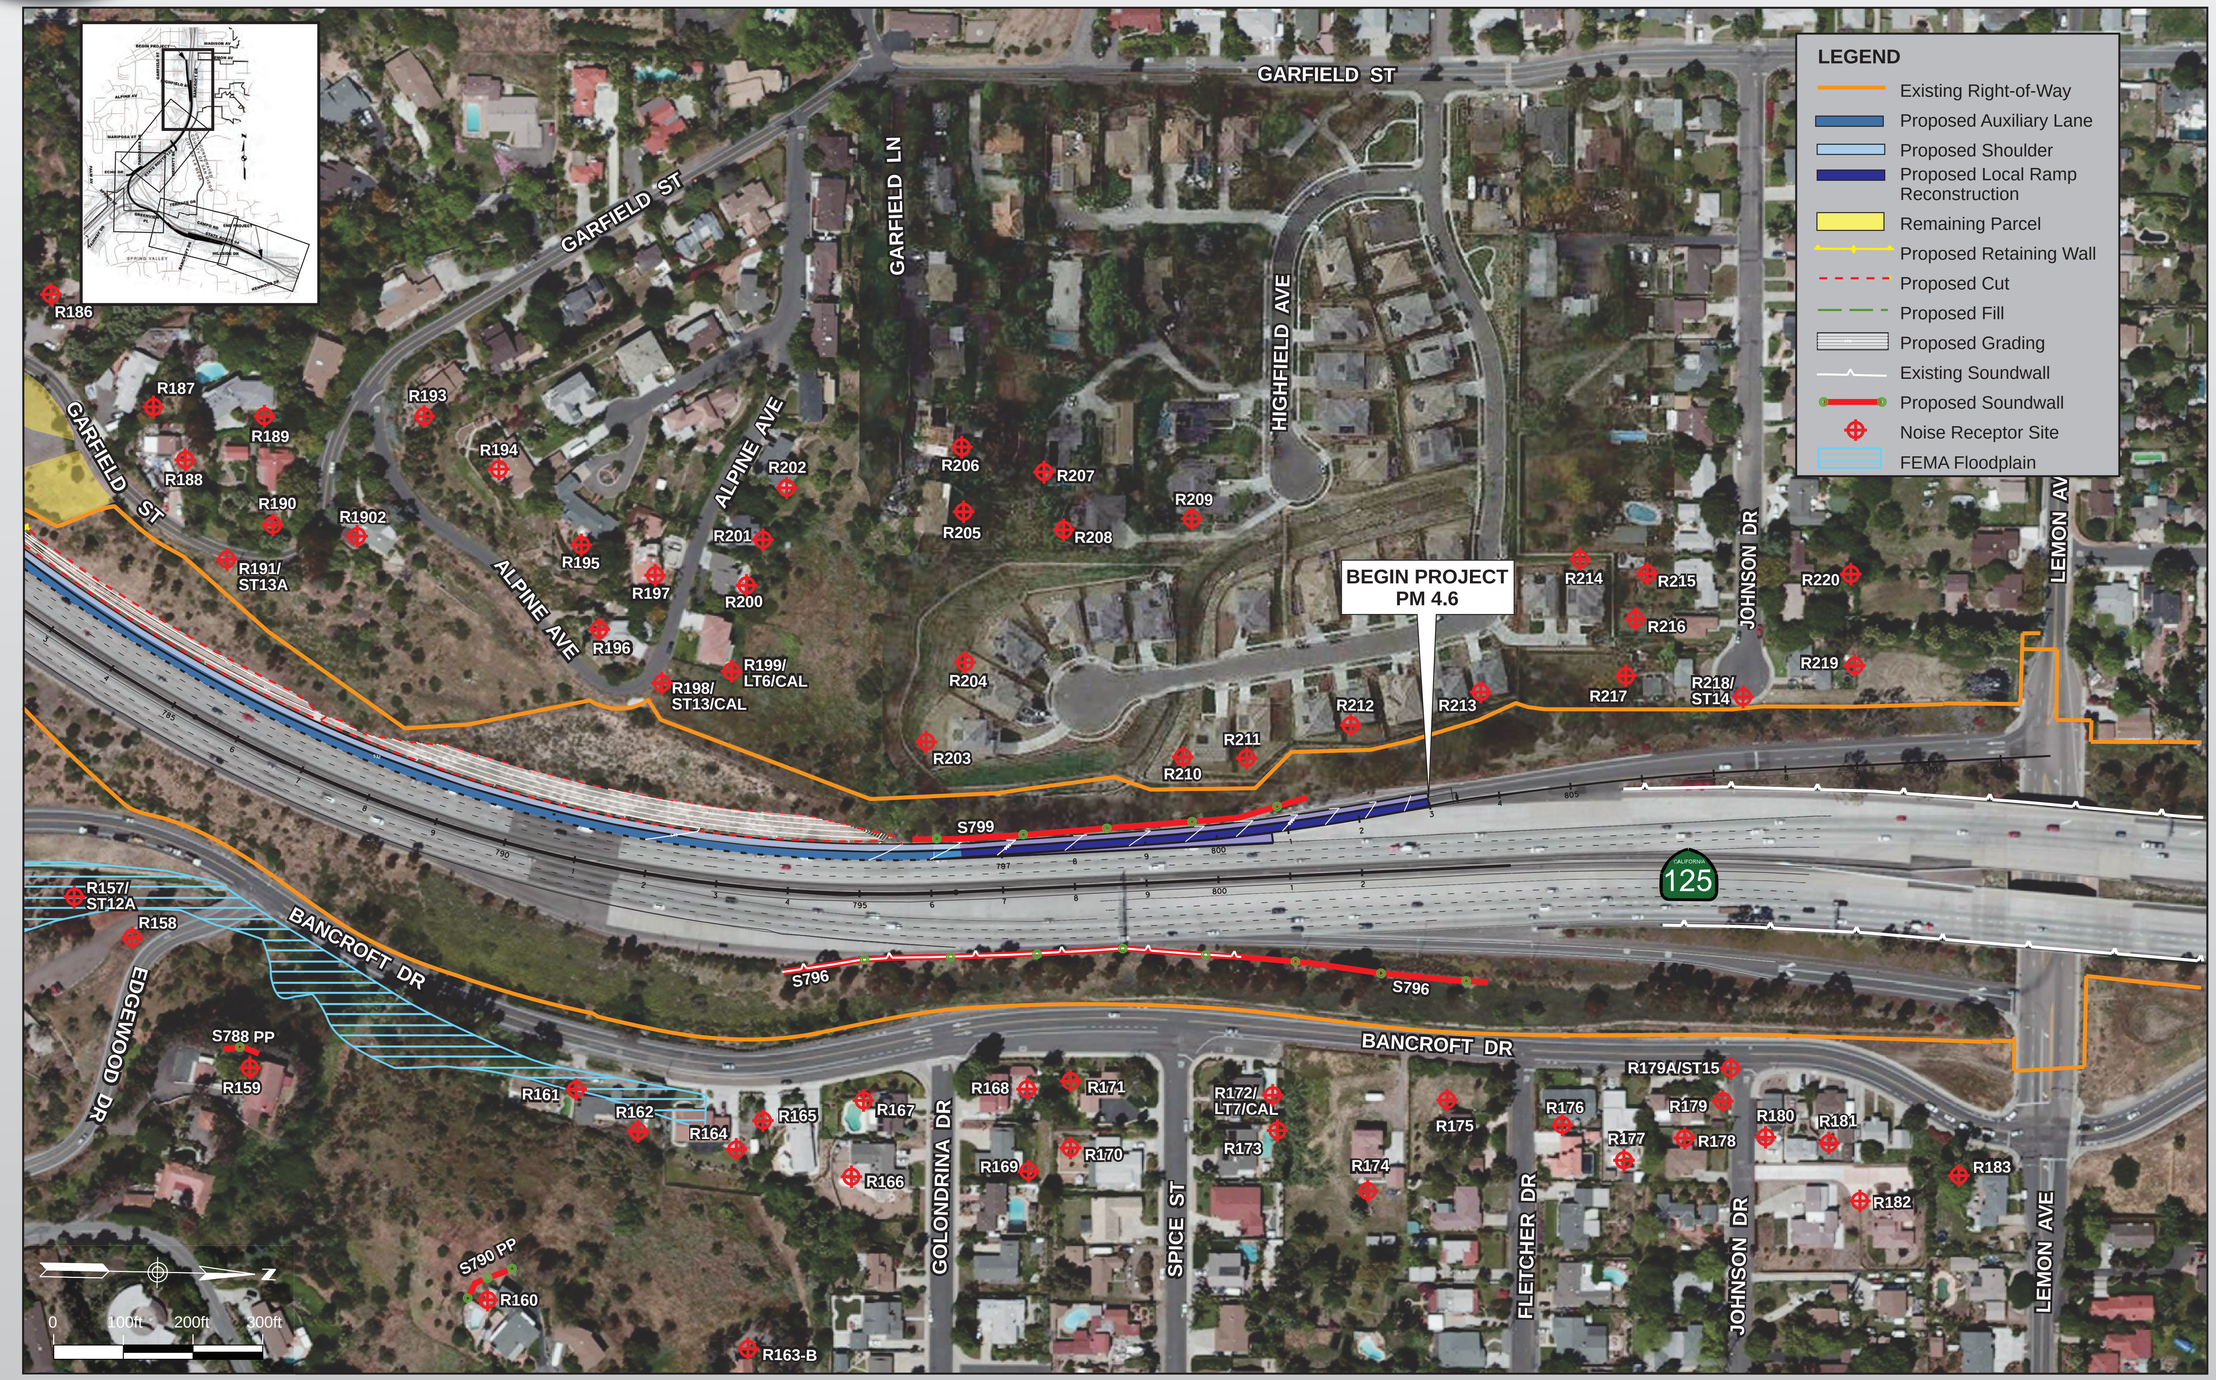
Caltrans