Attachment 3

Structure for Examples 4 and 5

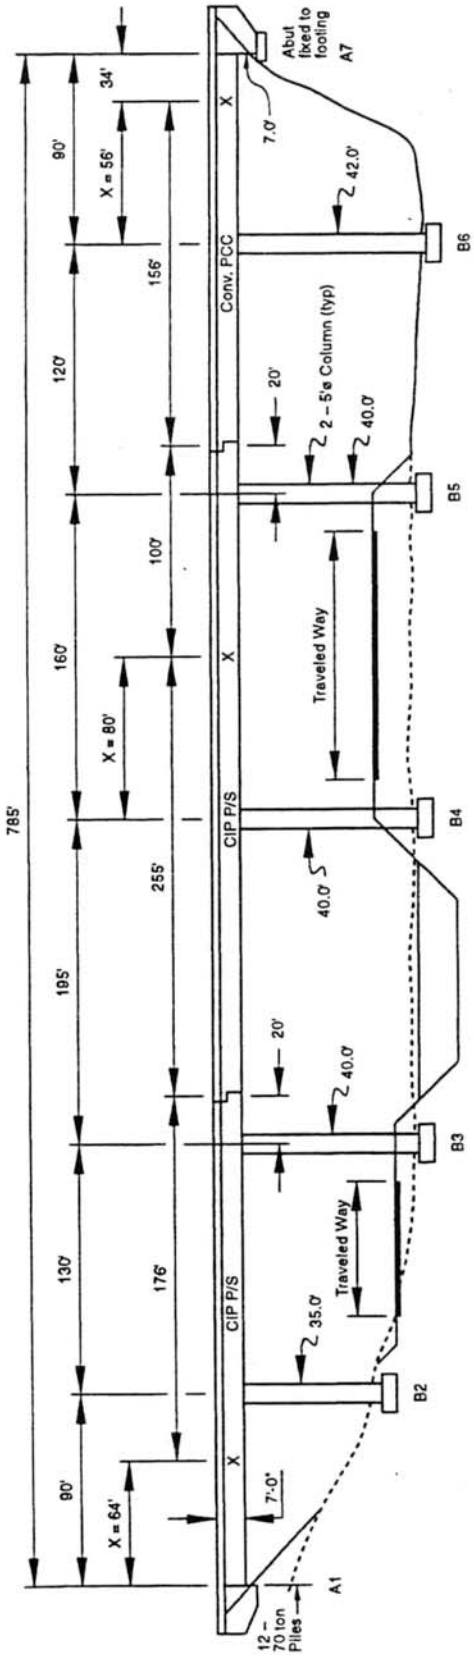

Notes: Width of Structure = 78'
Diameter of Column = 5'-0"
Point of No Movement = X
Structure Depth = 7'-0"