CITY OF LOS ANGELES

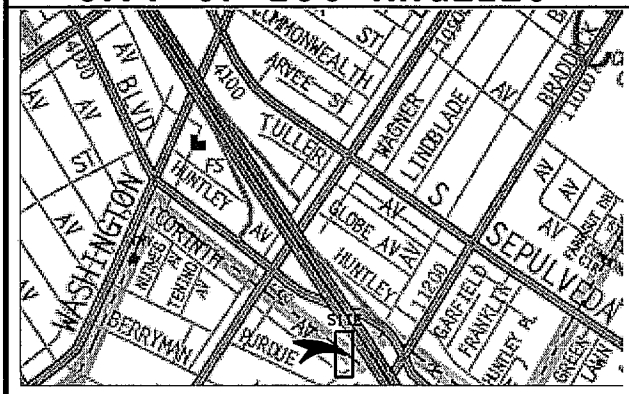

LOCATION MAP NO SCALE

DIST	COUNTY	ROUTE	POST MILE
07	LA	405	KP 43.5

PARCEL NO.	AREA	
76906-01-01	319.1 SM	3,435 SF
77517-01-01	580.2 SM	6,245 SF
980560-01-01	0.1 SM	1 SF
DK 76906-01-01	899.4 SM	9,681 SF

PORTION OF LOTS 144 AND 145
TRACT NO. 9733
M.B. 142-69/72

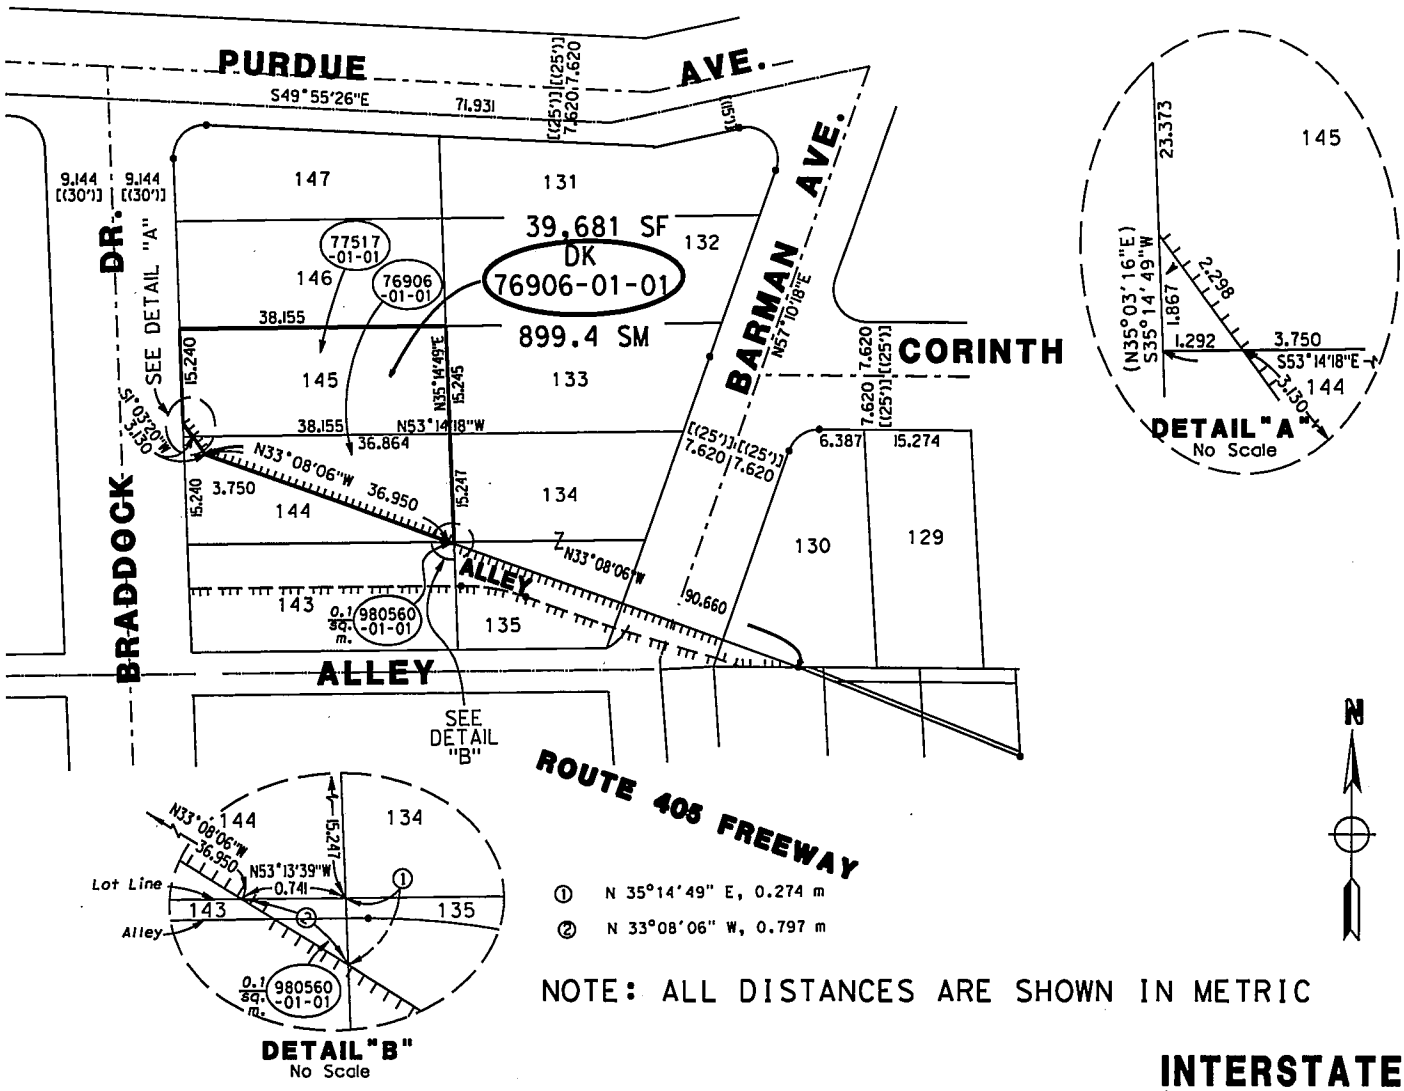

NOTE: ALL DISTANCES ARE SHOWN IN METRIC

STATE RETAINS ACCESS RIGHTS

INTERSTATE
CITY OF LOS ANGELES

STATE OF CALIFORNIA-DEPARTMENT OF TRANSPORTATION-DISTRICT 07

PLAT ACCOMPANYING

DIRECTOR'S DEED DK 76906-01-01

REF. MAP: 26102-C, F1929-2, -3

SCALE: NONE
DRWN: FC CHKD: JM
DATE: 08-04-2010

JN9005.dgn 8/6/2010 2:39:22 PM